SHEET: COW-A1 (03/2005)

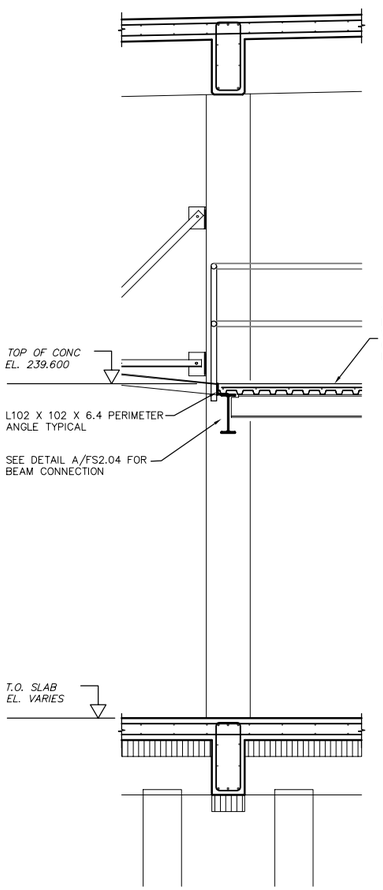

A FS3.01 DETAIL 1:25

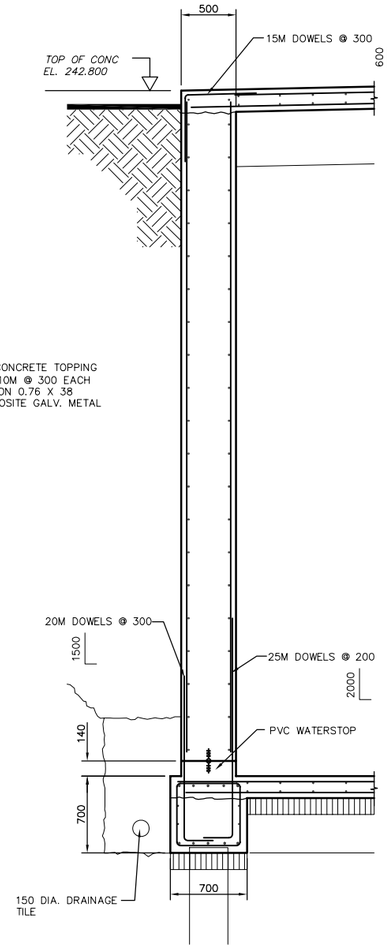

B FS3.01 DETAIL 1:25

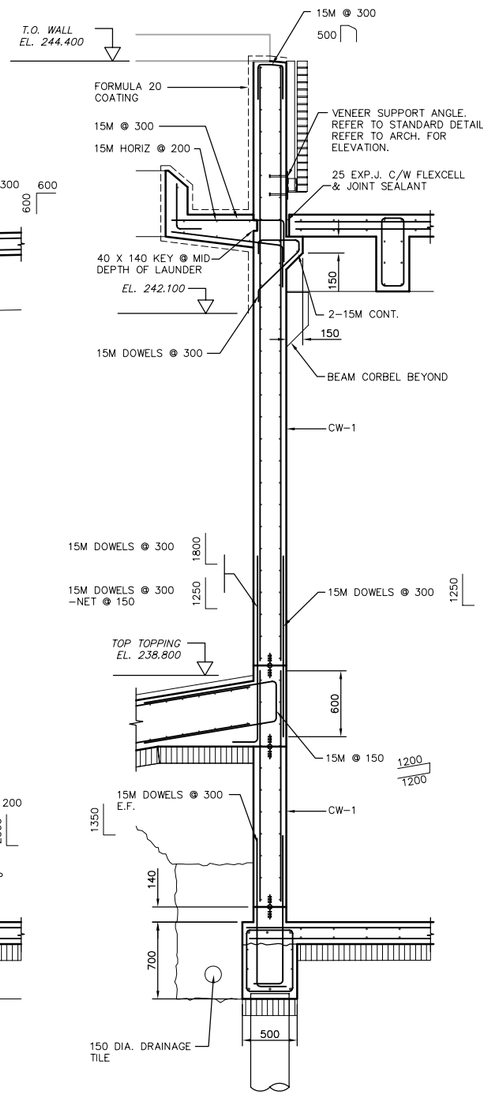

C FS3.01 DETAIL 1:25

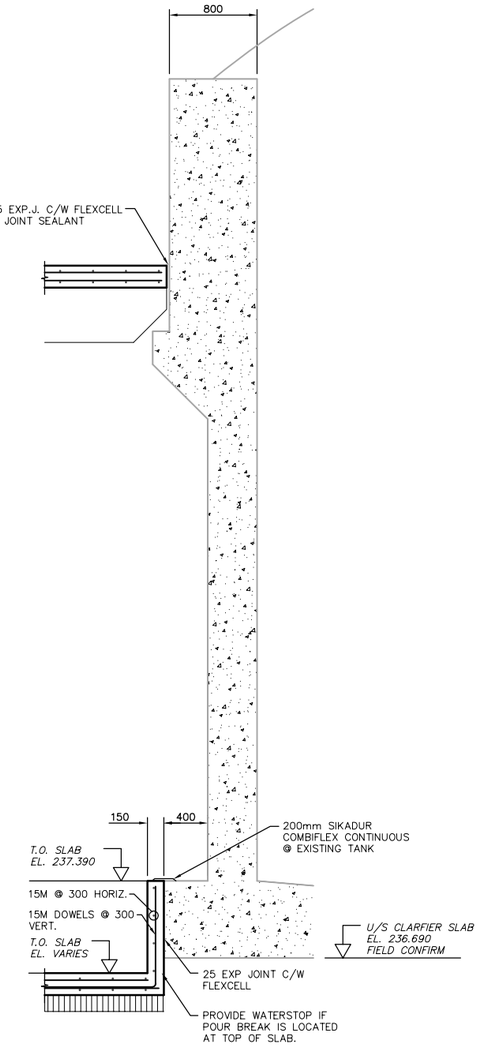

D FS3.01 DETAIL 1:25

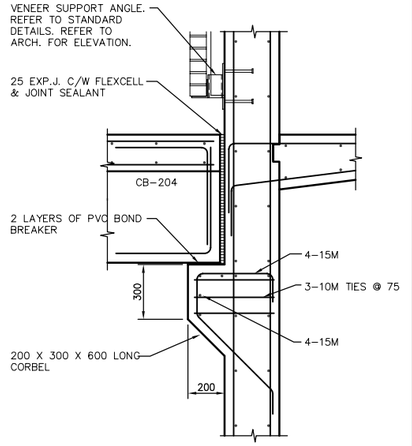

E FS2.05 CB-204 CORBEL DETAIL 1:15

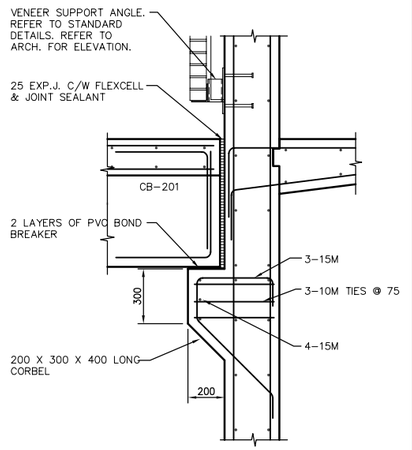

F FS2.05 CB-201 CORBEL DETAIL 1:15

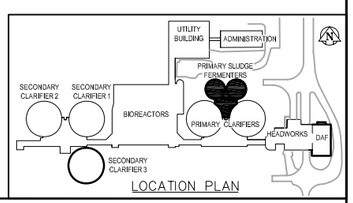

LOCATION PLAN

APEGM
Certificate of Authorization
Earth Tech Canada Inc.
No. 730 Expiry: April 30, 2006

B.M. ELEV.			
00	ISSUED FOR TENDER	06/04/26	NV
NO.	REVISIONS	DATE	BY

EarthTech
A Tyco International Ltd. Company

DESIGNED BY CJG	CHECKED BY CJG
DRAWN BY NV	APPROVED BY JEH
HOR. SCALE: AS NOTED VERTICAL SCALE:	RELEASED FOR CONSTRUCTION BY: J.VEILLEUX
DATE 2006/03/10	DATE 2006/04/26

ENGINEER'S SEAL
ORIGINAL SIGNED BY
C.J. GENTILE
2006/04/25

CONSULTANT DRAWING NO.
FS5.02

THE CITY OF WINNIPEG
WATER AND WASTE DEPARTMENT
ENGINEERING DIVISION

WEWPCC
BIOLOGICAL NUTRIENT REMOVAL UPGRADE
CONTRACT No. 3

CITY FILE NUMBER
SHEET OF

STRUCTURAL
AREA F – PRIMARY SLUDGE FERMENTERS
SECTIONS AND DETAILS

CITY DRAWING NUMBER

04/26/06 03:17pm norm.villeneuve L:\work\76000\76063\02a-CAD\IND\Contr\Fermentor-Clarifier\FS5.02.dwg Layout:Layout1