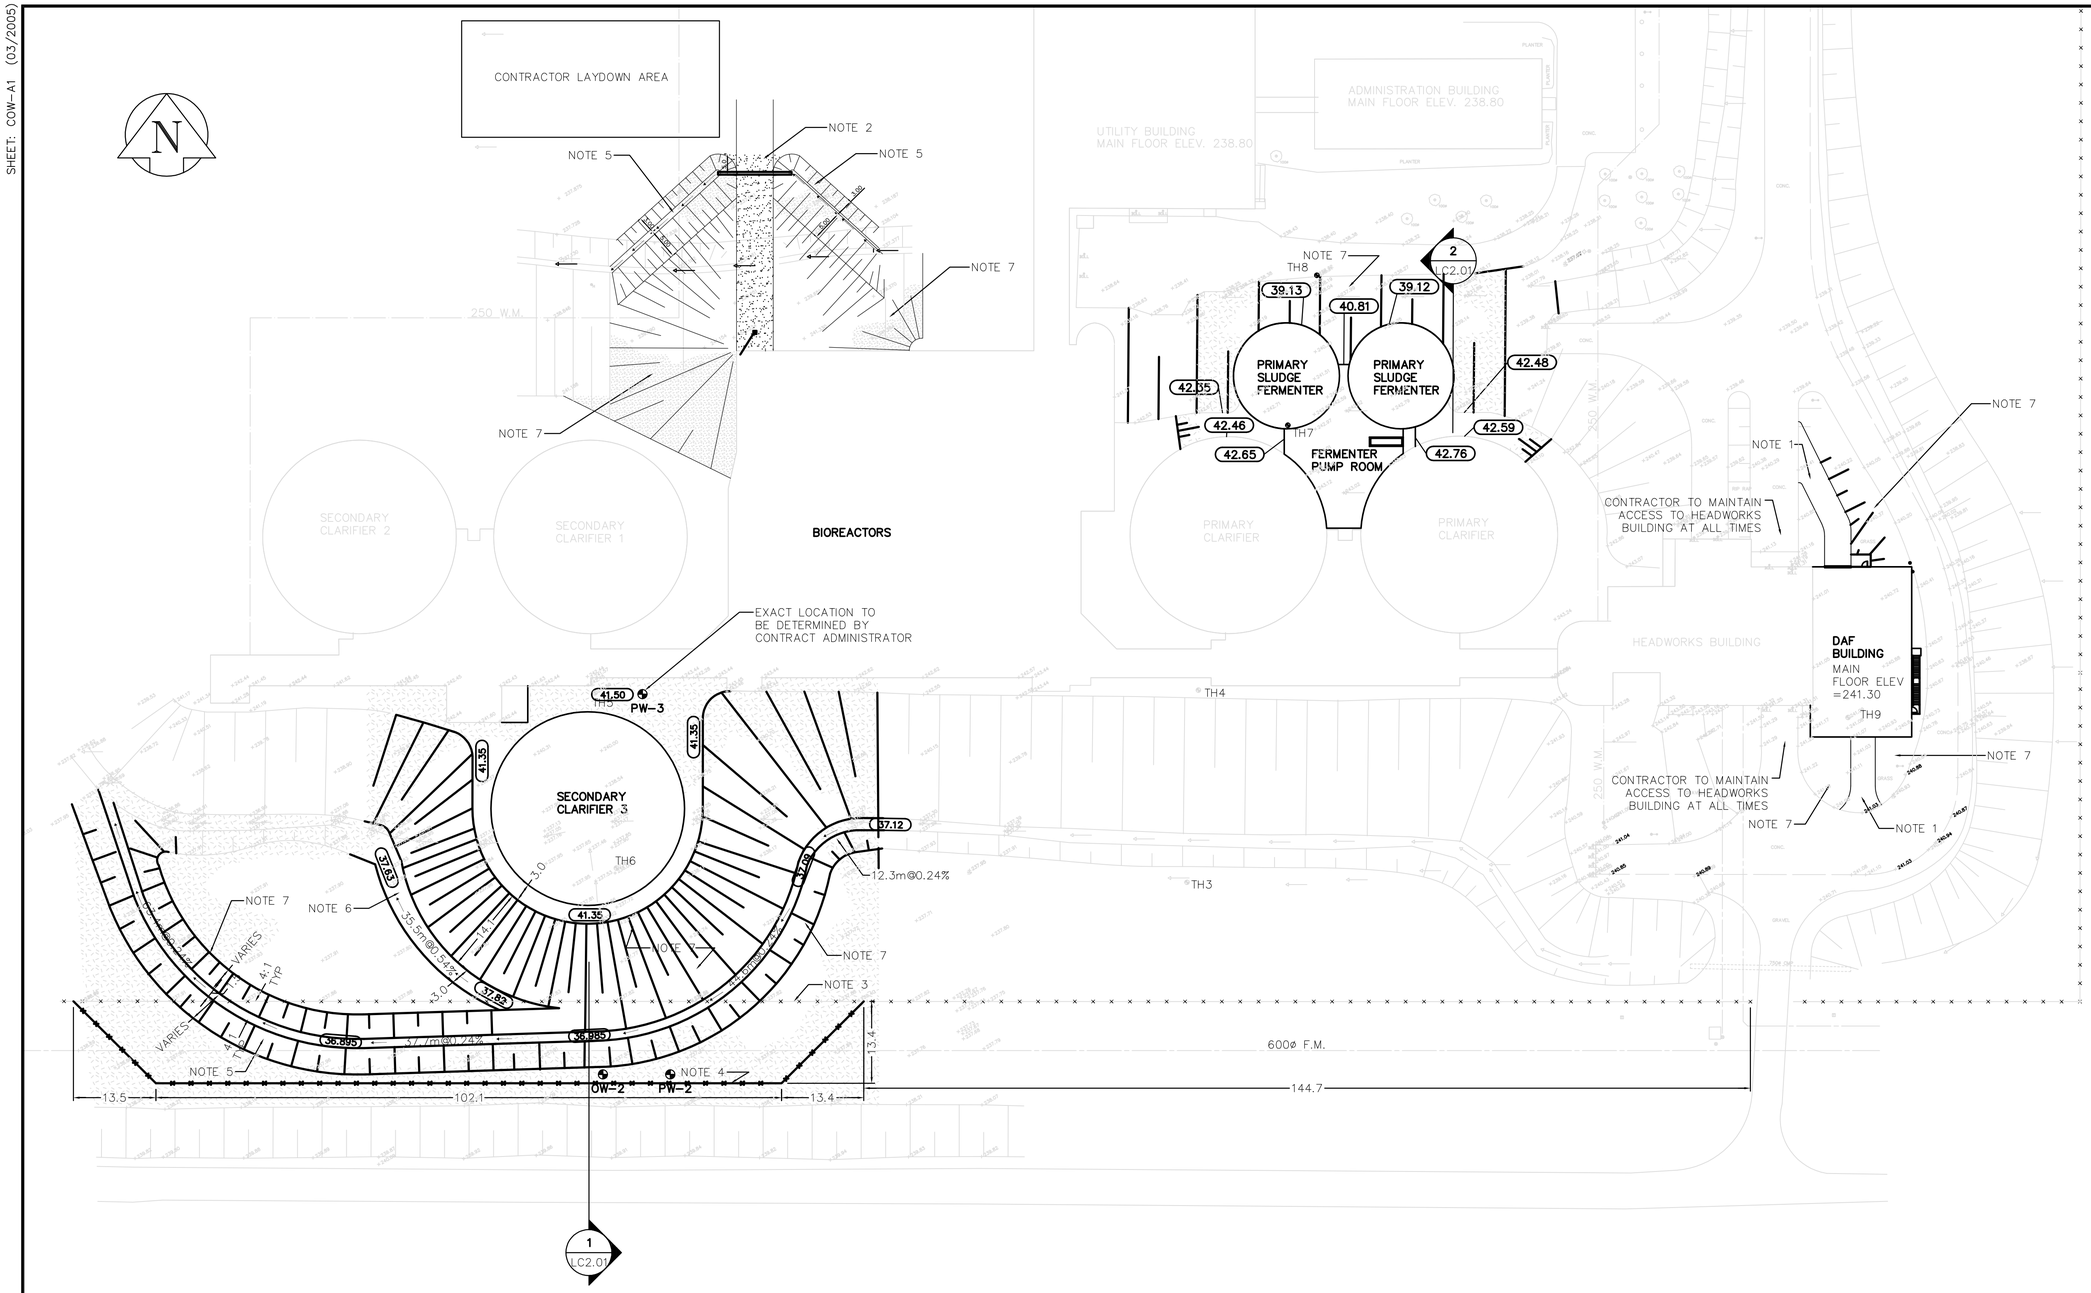

NOTES

1. CONSTRUCT NEW 200mm REINFORCED CONCRETE APPROACH. SEE DETAIL 5 AND 7 ON DWG. LC2.01
2. CONSTRUCT NEW GRAVEL APPROACH c/w 450 DIA. CMP. SEE DETAIL 3 ON DWG. LC2.01
3. REMOVE EXISTING CHAIN LINK FENCE WITHIN LIMITS OF NEW FENCE CONSTRUCTION
4. INSTALL NEW CHAIN LINK AND CONNECT TO EXISTING FENCE PRIOR TO REMOVAL OF EXISTING FENCE
5. CONSTRUCT NEW DRAINAGE DITCH
6. CONSTRUCT NEW DRAINAGE SWALE
7. PLACE IMPORTED TOPSOIL AND SOD ON NEW SLOPES AND DITCHES

APEGM
Certificate of Authorization
Earth Tech Canada Inc.
No. 730 Expiry: April 30, 2006

B.M. ELEV.

NO.	REVISIONS	DATE	BY
00	ISSUED FOR TENDER	06/04/26	KWR

EarthTech
A Tyco International Ltd. Company

DESIGNED BY	KWR	CHECKED BY	KWR
DRAWN BY	PAAP	APPROVED BY	JEH
HOR. SCALE: VERTICAL SCALE:	1:500	RELEASED FOR CONSTRUCTION BY:	J. VEILLEUX
DATE	2005/06/27	DATE	

ENGINEER'S SEAL
ORIGINAL SIGNED BY
K.W. RAE
2006/04/26

CONSULTANT DRAWING NO.
LC1.01

Winnipeg
THE CITY OF WINNIPEG
WATER AND WASTE DEPARTMENT
ENGINEERING DIVISION

WEWPCC
BIOLOGICAL NUTRIENT REMOVAL UPGRADE
CONTRACT No. 3

CITY FILE NUMBER
SHEET OF

CIVIL
AREA L – GENERAL & SITE WORKS
PAVING AND GRADING PLAN

CITY DRAWING NUMBER

ISSUED FOR TENDER

SHEET: COW-A1 (03/2005)

04/27/06 01:52pm peter.poels L:\work\76000\76063\02a-CAD\TRA\contr\LC1.01.dwg Layout:Layout1