SHEET: COW-A1 (03/2005)

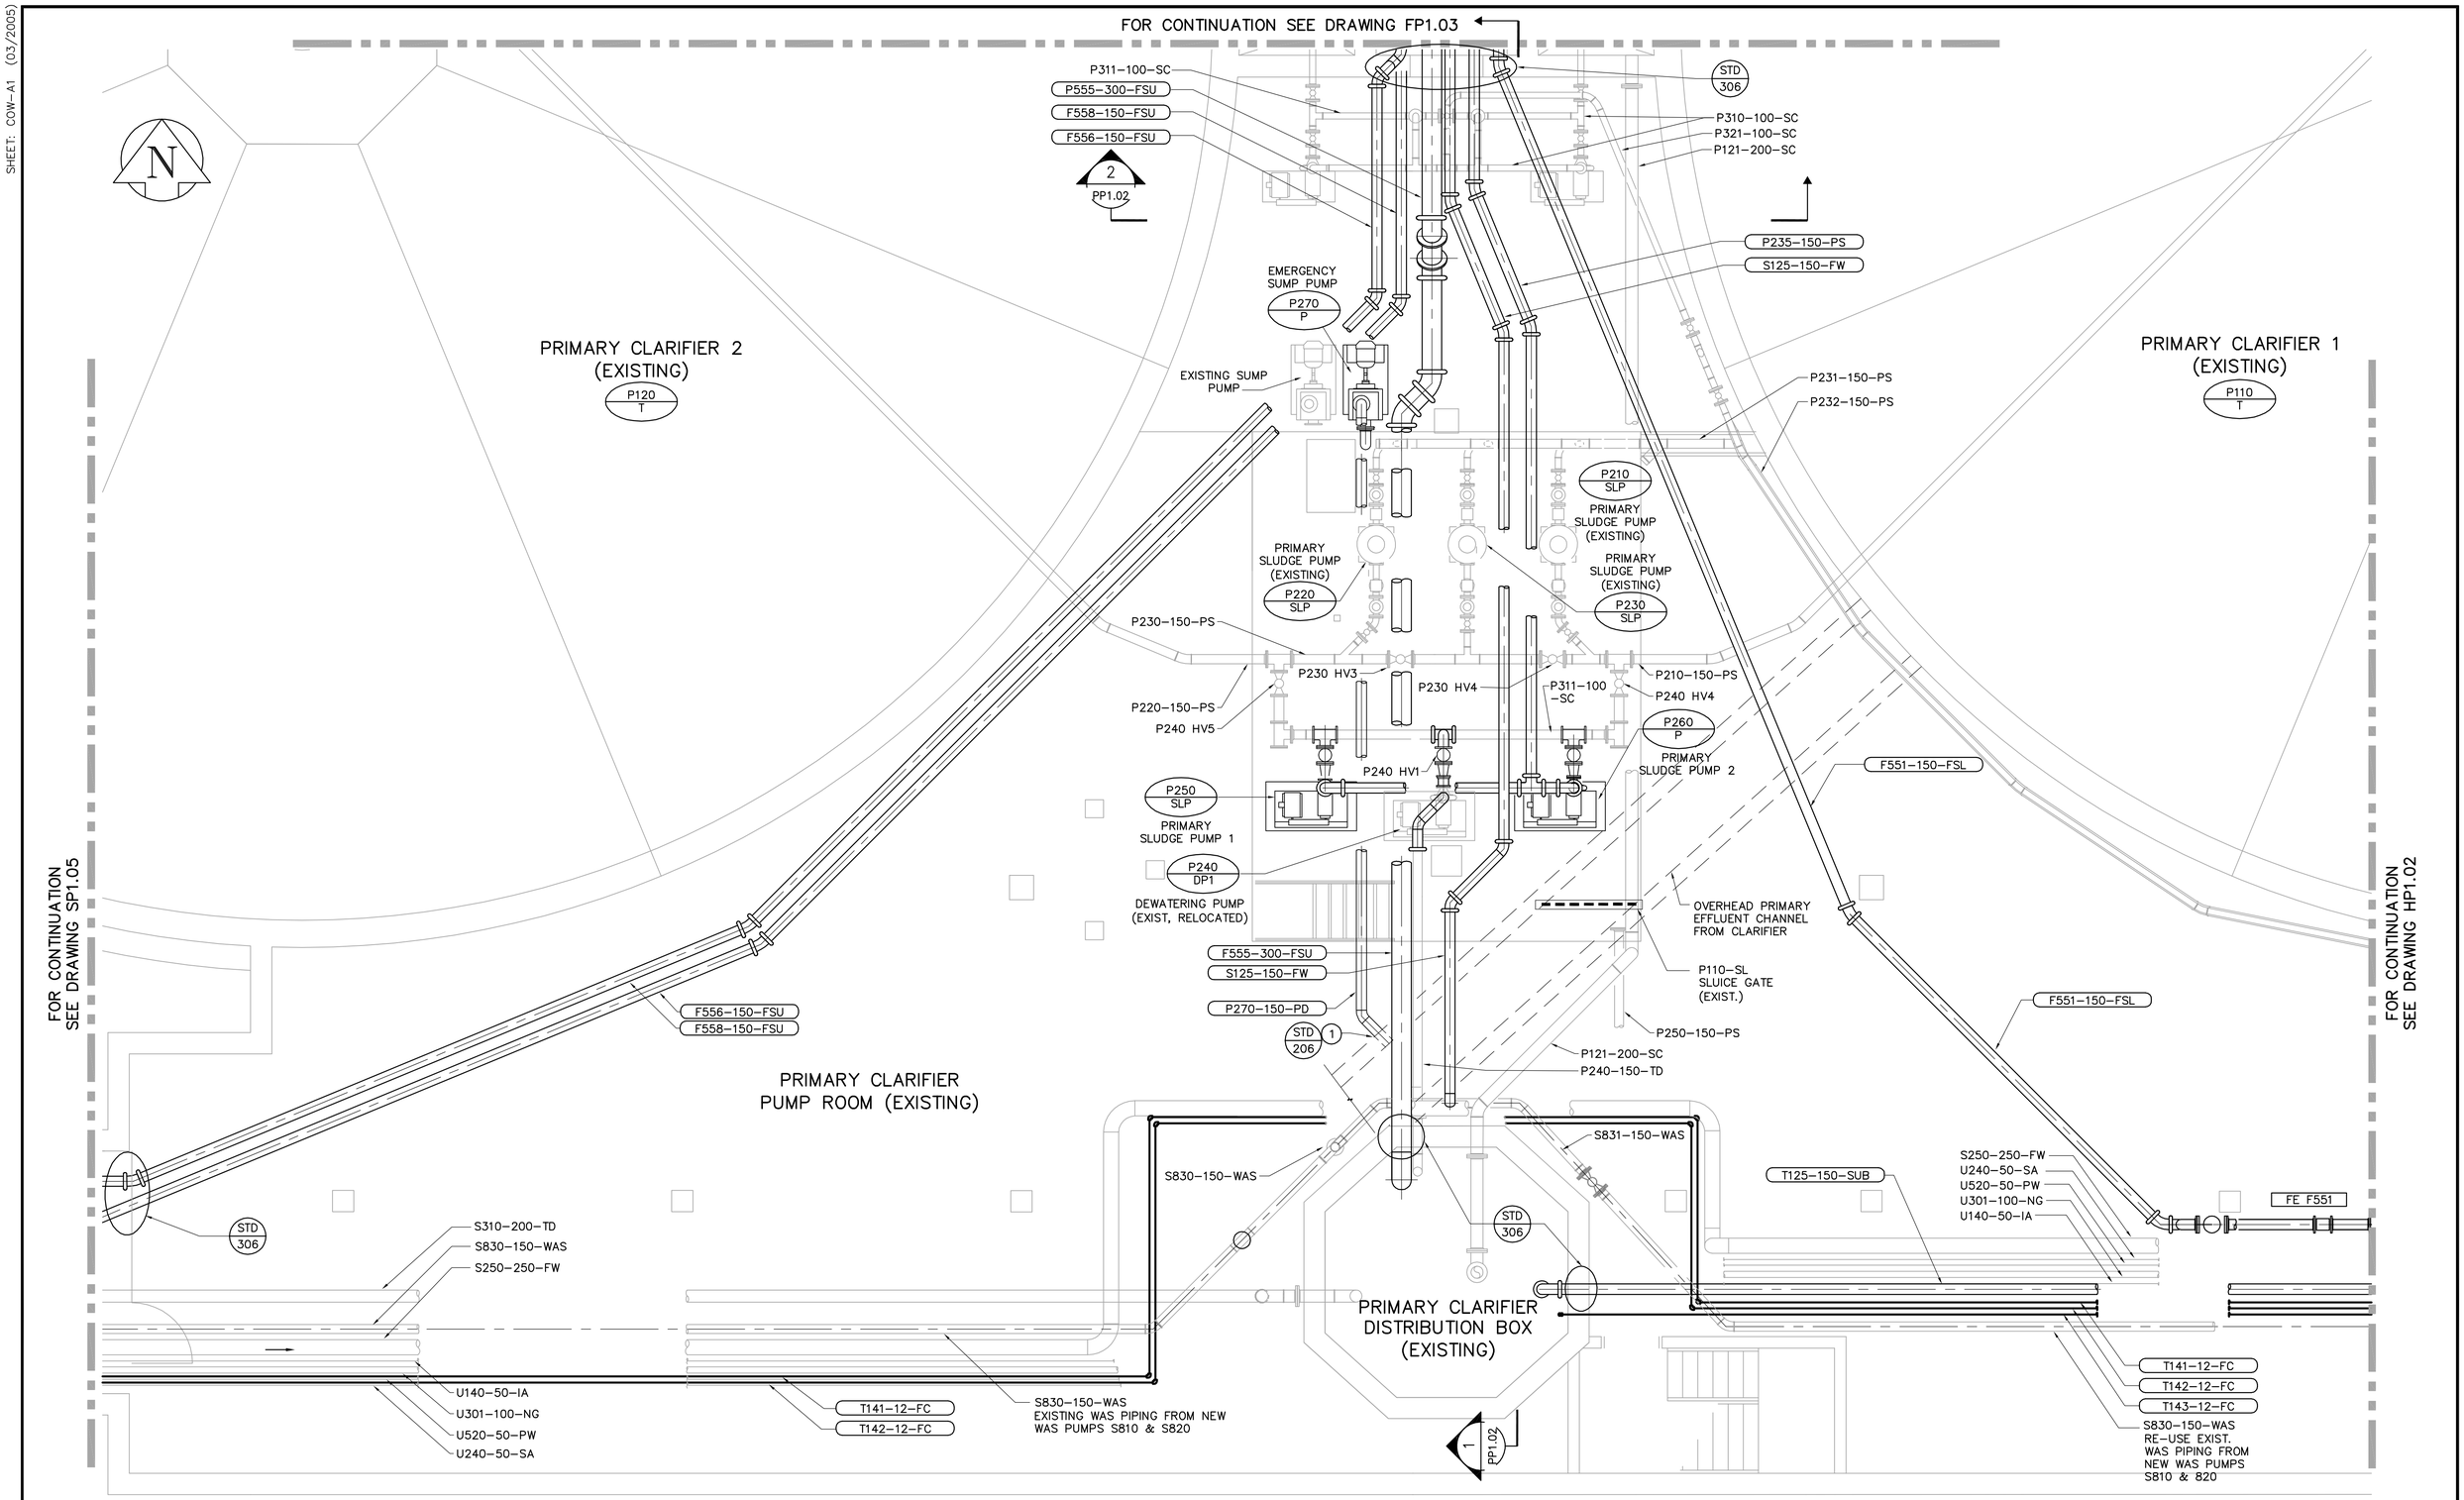

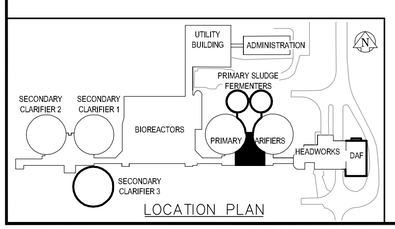

EXISTING PRIMARY CLARIFIERS – PUMP ROOM PLAN

1:50

DRAWING NOTES

1. TIE P270-150-PD INTO THE HEAD SPACE ABOVE THE WATER LINE IN THE OVERHEAD PRIMARY EFFLUENT CHANNEL FROM CLARIFIER DOWNSTREAM OF THE EXIST. P110-SL SLUICE GATE.

APEGM
Certificate of Authorization
Earth Tech Canada Inc.
No. 730 Expiry: April 30, 2006

NO.	REVISIONS	DATE	BY
00	ISSUED FOR TENDER	06/04/26	SRP

B.M.
ELEV.

EarthTech
A Tyco International Ltd. Company

DESIGNED BY	YL	CHECKED BY	KM
DRAWN BY	PJY	APPROVED BY	JEH
HOR. SCALE: VERTICAL SCALE:	1:50	RELEASED FOR CONSTRUCTION BY:	J. VEILLEUX
DATE	2005/10/06	DATE	2006/04/26

ENGINEER'S SEAL
ORIGINAL SIGNED BY
J.E. HUTCHISON
2006/04/26

CONSULTANT DRAWING NO.
PP1.01

Winnipeg
THE CITY OF WINNIPEG
WATER AND WASTE DEPARTMENT
ENGINEERING DIVISION

WEWPCC
BIOLOGICAL NUTRIENT REMOVAL UPGRADE
CONTRACT 3

PROCESS
AREA P –PRIMARY CLARIFIERS
PUMP ROOM – PLAN

CITY FILE NUMBER
SHEET OF
CITY DRAWING NUMBER

04/26/06 04:32pm juan.cortez L:\work\76000\76063\02a-CAD\WAT\CONTR\Detail design\AREA P – Primary Clarifiers\PP1.01.dwg Layout:Layout1