SHEET: COW-A1 (05/2005)

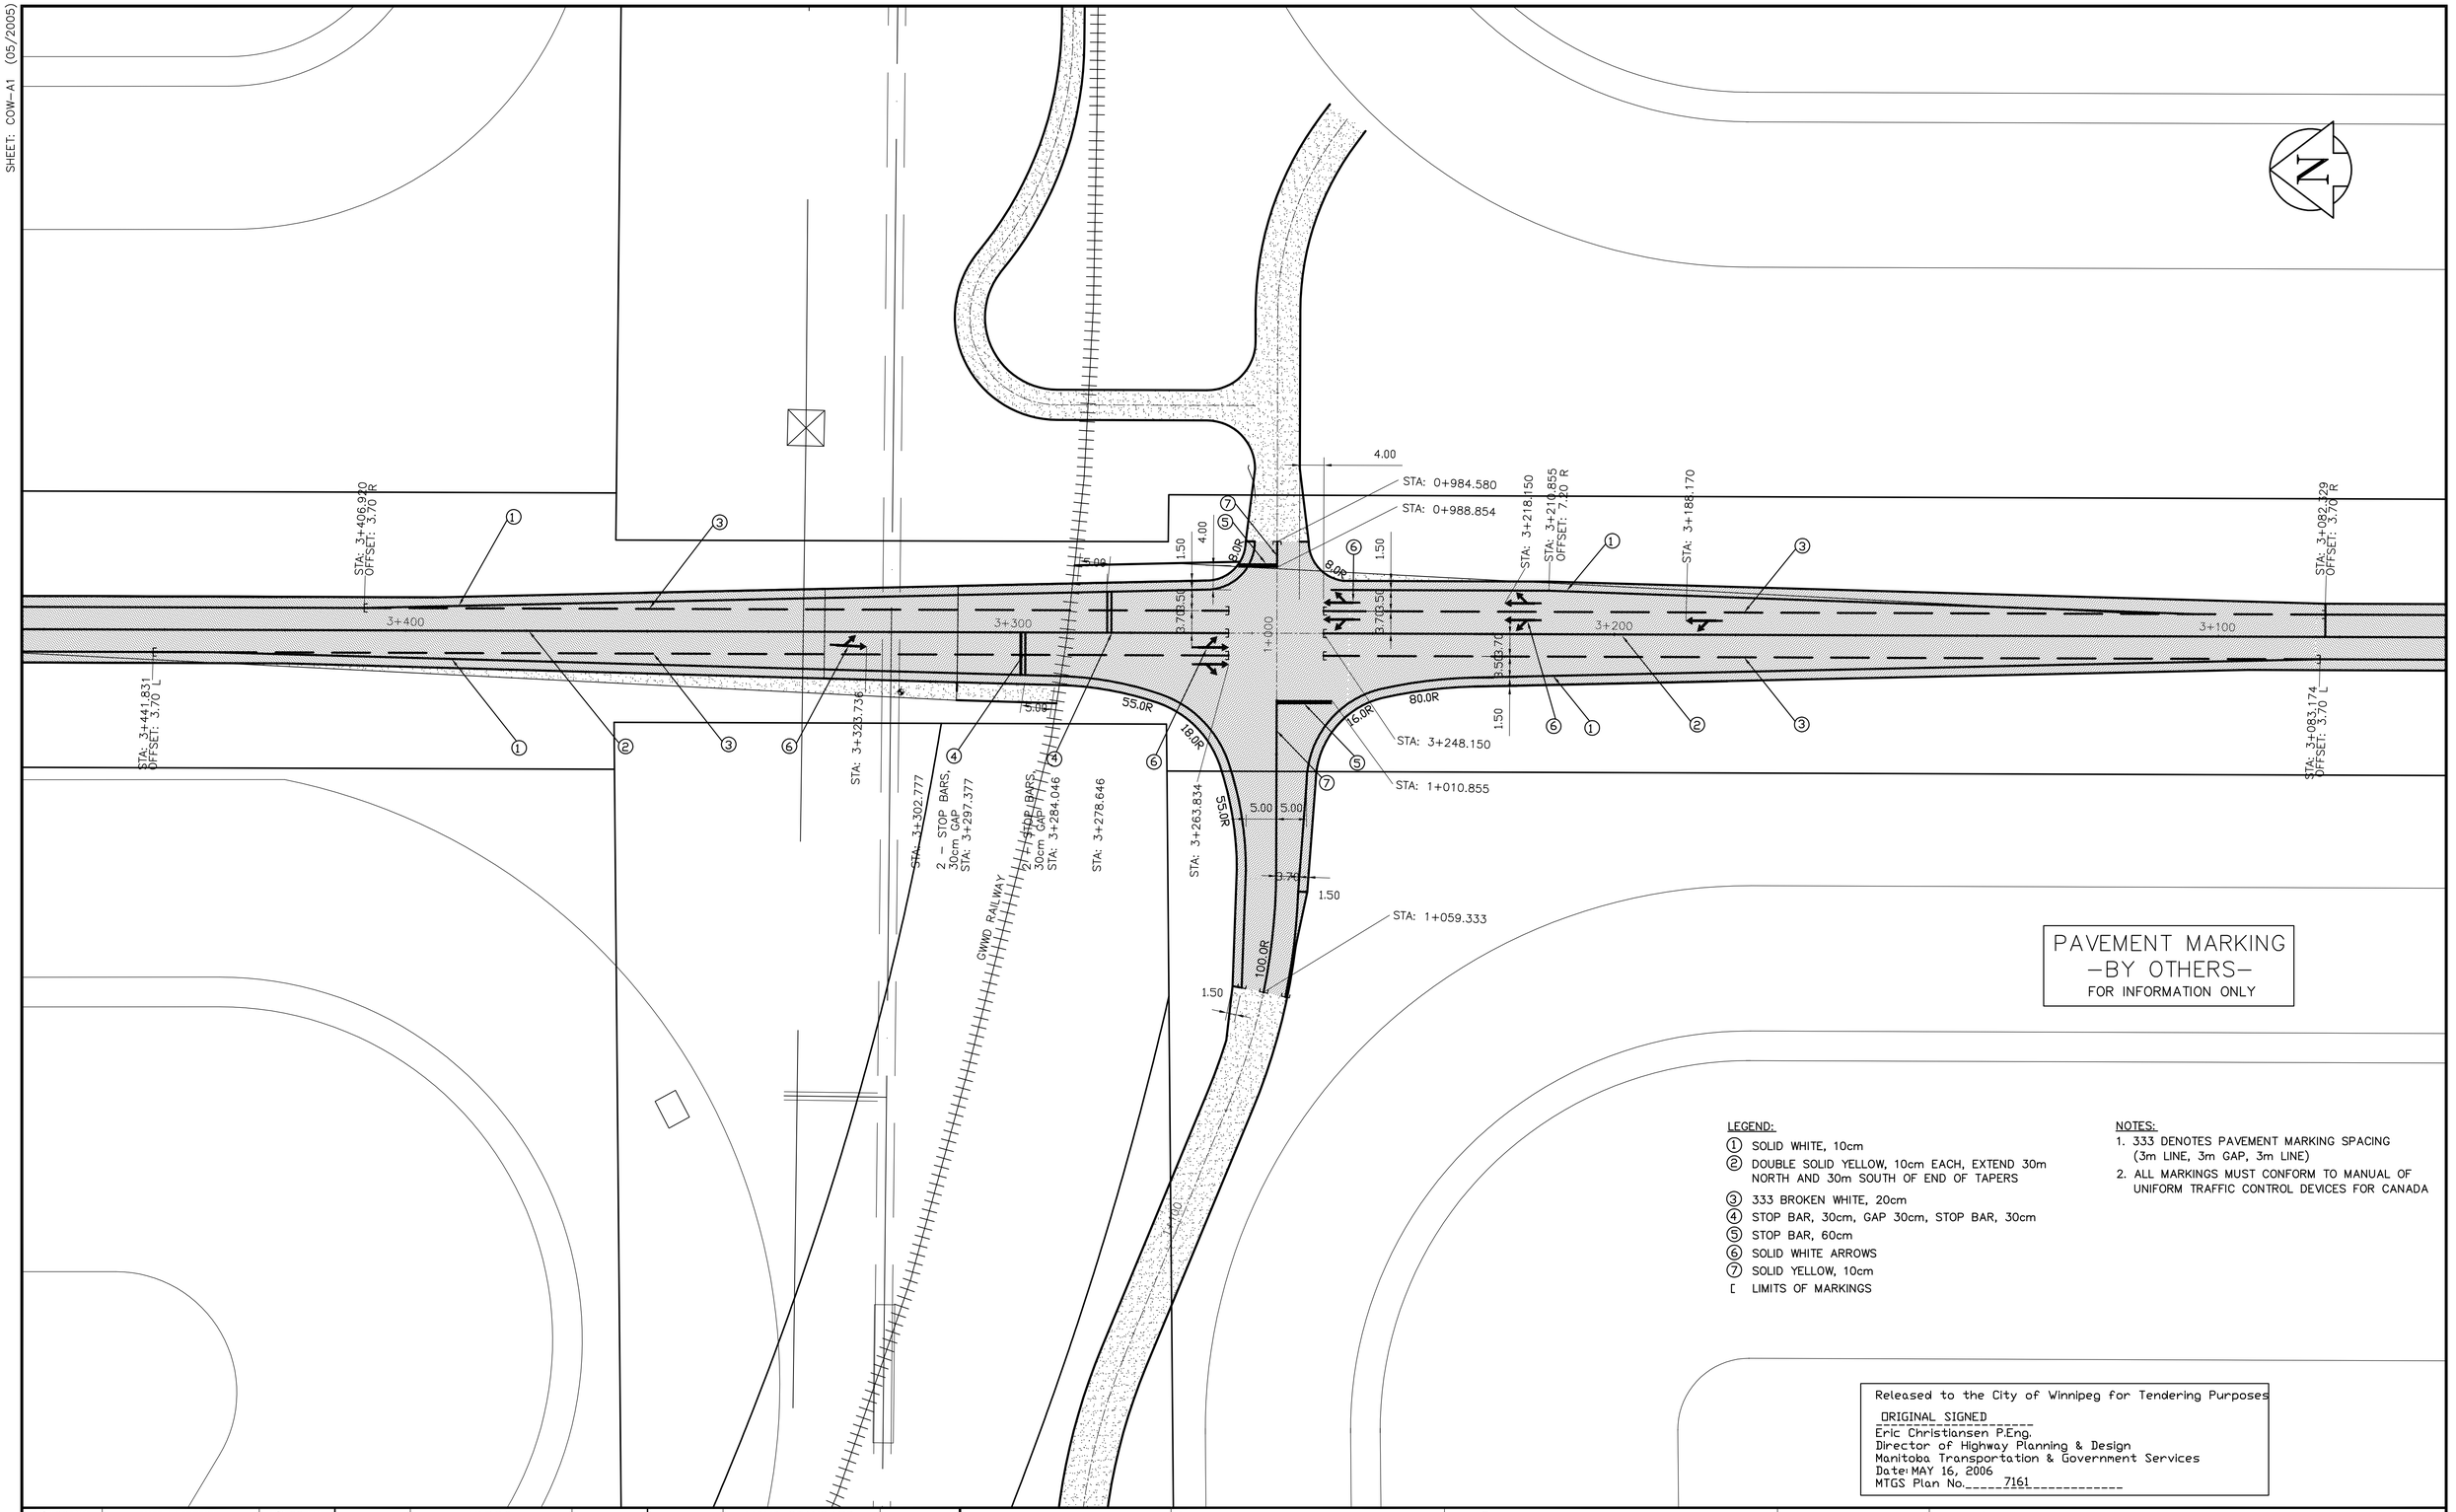

PAVEMENT MARKING
-BY OTHERS-
FOR INFORMATION ONLY

LEGEND:
1. SOLID WHITE, 10cm
2. DOUBLE SOLID YELLOW, 10cm EACH, EXTEND 30m NORTH AND 30m SOUTH OF END OF TAPERS
3. 333 BROKEN WHITE, 20cm
4. STOP BAR, 30cm, GAP 30cm, STOP BAR, 30cm
5. STOP BAR, 60cm
6. SOLID WHITE ARROWS
7. SOLID YELLOW, 10cm

[LIMITS OF MARKINGS

NOTES:
1. 333 DENOTES PAVEMENT MARKING SPACING (3m LINE, 3m GAP, 3m LINE)
2. ALL MARKINGS MUST CONFORM TO MANUAL OF UNIFORM TRAFFIC CONTROL DEVICES FOR CANADA

Released to the City of Winnipeg for Tendering Purposes
ORIGINAL SIGNED
Eric Christiansen P.Eng.
Director of Highway Planning & Design
Manitoba Transportation & Government Services
Date: MAY 16, 2006
MTGS Plan No. 7161

150 mm W.M.	WATERMAIN	150 mm W.M.		HYDRO			LIGHT STANDARD	
	HYDRANT			M.T.S.		←	ANCHOR	
⊗	VALVE	⊗		CONCRETE			HYDRO POLE	
300mm L.D.S.	LAND DRAINAGE SEWER	300mm L.D.S.		ASPHALT		591.0	CONTOURS	
250mm W.W.S.	WASTEWATER SEWER	250mm W.W.S.		PROPERTY LINE			RAIL X-ING SIGNAL	
○	MANHOLE	●		SURVEY BAR			℄ RAILWAY TRACK	
□	CATCH BASIN	■	232.750	ELEVATION	32.750	◁	DITCH	←
▽	CURB INLET	▼	3500ø	TREE			FENCE	
	ANODE			GRANULAR			ROAD CLOSED	X
	CULVERT			SLOPE				
	GAS							
EXISTING	LEGEND - PLAN	PROPOSED	EXISTING	LEGEND - PLAN	PROPOSED	EXISTING	LEGEND - PLAN	PROPOSED

APEGM
Certificate of Authorization
Earth Tech Canada Inc.
No. 730 Expiry: April 30, 2007

NO.	REVISIONS	DATE	BY
00	ISSUED FOR TENDER	06/05/16	PAP

B.M. ELEV.

CH2MHILL Fredericksen Cooper ARCHITECTS
EarthTech A Tyco International Ltd. Company

DESIGNED BY	JC	CHECKED BY	JC
DRAWN BY	MW	APPROVED BY	AHL
SCALE:	1:500	RELEASED FOR CONSTRUCTION BY:	R. SOROKOWSKI
DATE	2006/03/28	DATE	May 16, 2006

ENGINEER'S SEAL
ORIGINAL SIGNED BY
JEFF CRANG
May 16, 2006

CONSULTANT DRAWING NO.
WN-C0170

Winnipeg
THE CITY OF WINNIPEG
WATER AND WASTE DEPARTMENT
ENGINEERING DIVISION

WINNIPEG WATER TREATMENT
PROGRAM - PROVINCIAL ROAD #207 UPGRADE
CIVIL
PAVEMENT MARKING PLAN

CITY FILE NUMBER
SHEET OF
CITY DRAWING NUMBER
1-0601N-A-C0170-001-00D

Last Save: 2006-05-17 1:34 PM

L:\WORK\79000\79538\02A-CAD\TRA\CONTR\PR 207\WN-C0170.DWG