NOTES:
1. CONTRACTOR TO VERIFY LIMITS OF SEWER REPAIRS PRIOR TO EXCAVATION BY MEANS OF VIDEO INSPECTION.

2. CONTRACTOR TO PROVIDE VIDEO INSPECTION OF SEWER SERVICES WITHIN LIMITS OF REPAIR IN PRESENCE OF CONTRACT ADMINISTRATOR TO DETERMINE IF SERVICE RENEWAL IS REQUIRED.

SEWER SERVICE INFORMATION

ADDRESS	SIZE	℄ DIST JUNCTION TIE
624 ASBURN ST RESIDENTIAL		– 38.7 N MH @ RIDDLE & ASHBURN
633 ASHBURN ST RESIDENTIAL		– 39.3 N MH @ RIDDLE & ASHBURN
635 ASHBURN ST RESIDENTIAL		– 46.9 N MH @ RIDDLE & ASHBURN

SEWER JUNCTION INFORMATION

DISTANCE FROM 4th MH S OF WOLEVER AVE (ID S–MH20009884)				
39.7	S	–	WEST	UNKNOWN LOCATION
46.5	S	–	EAST	UNKNOWN LOCATION
47.1	S	–	WEST	UNKNOWN LOCATION

INFORMATION FROM SEWER VIDEO INSPECTION

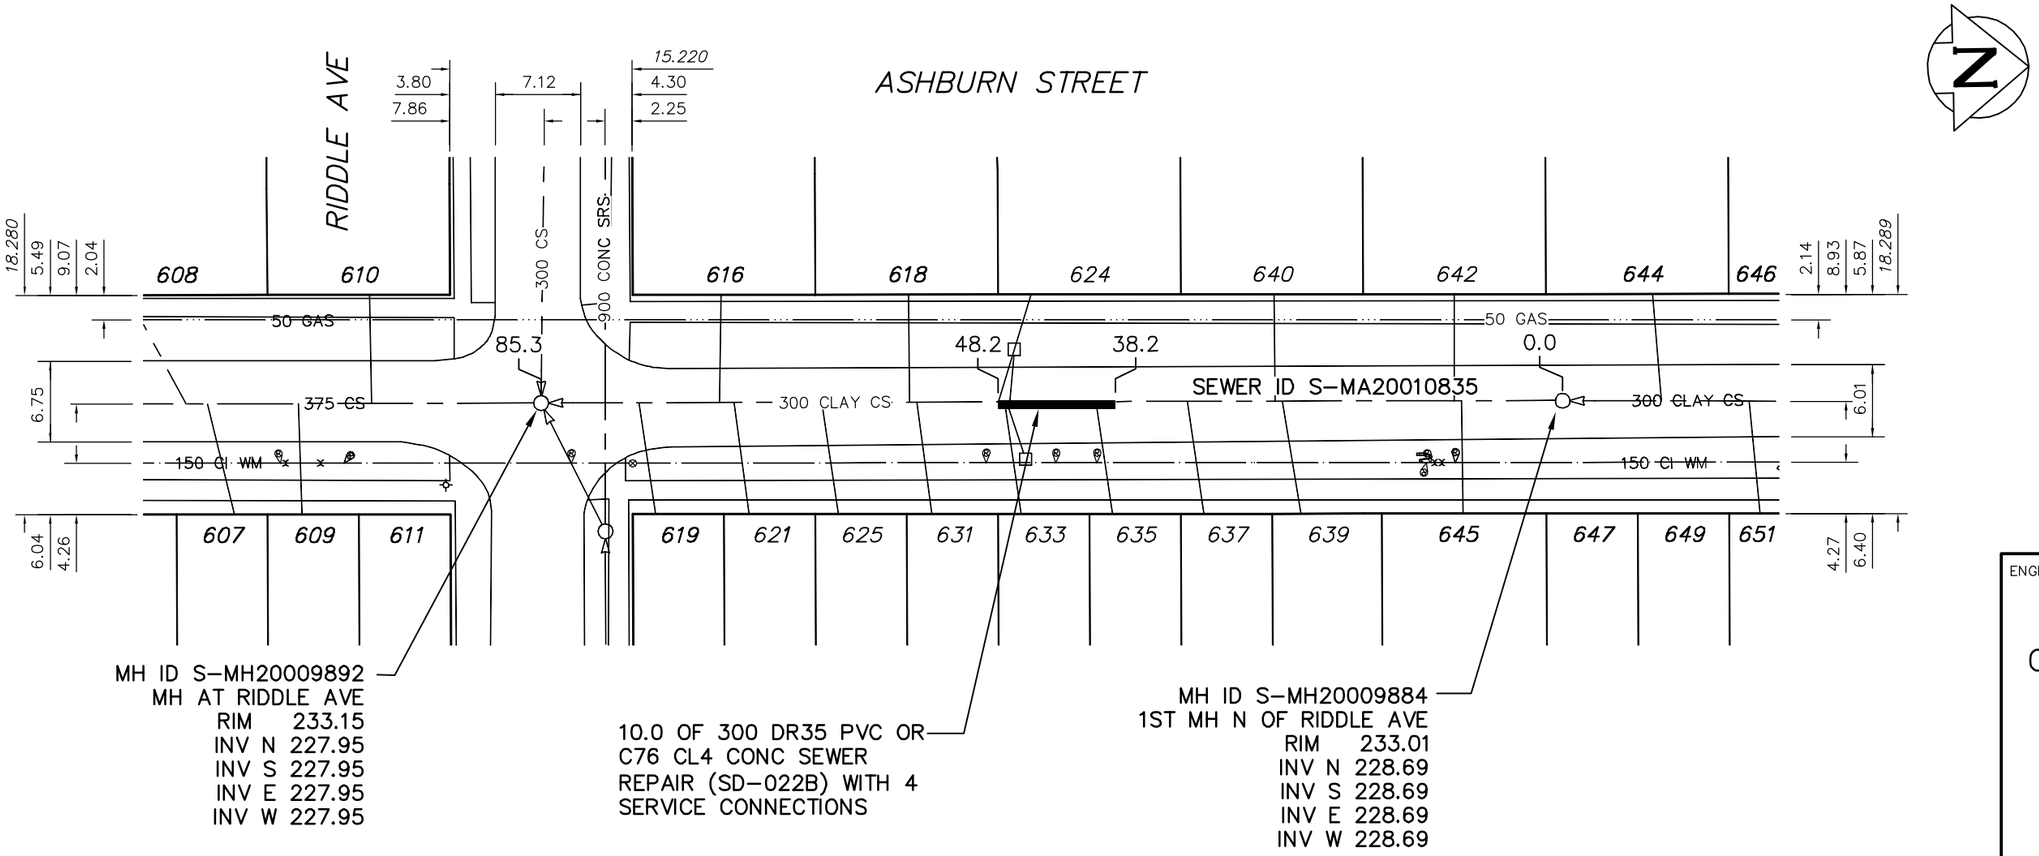

ENGINEER'S SEAL

ORIGINAL SIGNED BY S.R.J. COURNOYER 06/01/27

BID OPPORTUNITY No: 25–2006
FILENAME : Ashburn_EPR.dwg
PLOT DATE : 2006 01 27

LEGEND:

52.0 | MEASUREMENT TO REPAIR FROM REFERENCE MH SHOWN THUS... 0.0 ○

METRIC
WHOLE NUMBERS INDICATE MILLIMETRES
DECIMALIZED NUMBERS INDICATE METRES

B.M. ELEV.	FIELD BOOK #:
POSTED TO LBIS	

NO.	REVISIONS	DATE	BY

CITY OF WINNIPEG
WATER AND WASTE
ENGINEERING DIVISION

DESIGNED BY	SC	CHECKED BY	TW/KZ
DRAWN BY	CJH/PB	APPROVED BY	KZ
HOR. SCALE	1:500	RELEASED FOR CONSTRUCTION	
VERTICAL			
DATE	2006 01 27	DATE	

Winnipeg
THE CITY OF WINNIPEG
WATER AND WASTE DEPARTMENT

2005 COMBINED SEWER RENEWALS AND SEWER REPAIRS
ASHBURN STREET
4TH MH S OF WOLEVER AVENUE TO MH AT RIDDLE AVENUE

SHEET 6 OF 14
CITY DRAWING NUMBER
05742