NOTES:
1. CONTRACTOR TO VERIFY LIMITS OF SEWER REPAIRS PRIOR TO EXCAVATION BY MEANS OF VIDEO INSPECTION.

2. CONTRACTOR TO VISUALLY INSPECT CONDITION OF SERVICES AND NOTIFY CONTRACT ADMINISTRATOR IF SERVICE RENEWAL IS REQUIRED.

3. OUTSIDE LIMIT OF EXCAVATION TO BE MINIMUM 1.50 FROM ℄ FEEDERMAIN.

4. EXPOSE FEEDERMAIN USING HYDRO VACUUM METHOD BEFORE EXCAVATING TO DETERMINE DEPTH AND ALIGNMENT.

SEWER SERVICE INFORMATION

ADDRESS	SIZE	℄ DIST JUNCTION TIE
879 INGERSOLL ST		2.14 N OF SL
RESIDENTIAL		32.57 N 1ST MH S SARGENT
880 INGERSOLL ST		2.77 S OF NL
RESIDENTIAL		33.17 N 1ST MH S SARGENT
881 INGERSOLL ST		3.66 N OF SL
RESIDENTIAL		39.62 N 1ST MH S SARGENT
882 INGERSOLL ST		–
RESIDENTIAL		NO INFORMATION AVAILABLE
883 INGERSOLL ST		3.21 N OF SL
RESIDENTIAL		51.40 S MH AT SARGENT
884 INGERSOLL ST		1.67 N OF SL
RESIDENTIAL		50.90 S MH AT SARGENT

SEWER JUNCTION INFORMATION

DISTANCE FROM MH AT SARGENT AVE (ID S–MA20017256)

20.10	S	200ø	WEST	UNKNOWN LOCATION
20.80	S	200ø	EAST	UNKNOWN LOCATION
28.00	S	150ø	EAST	UNKNOWN LOCATION
35.50	S	150ø	WEST	UNKNOWN LOCATION
44.20	S	150ø	EAST	UNKNOWN LOCATION
50.90	S	150ø	WEST	UNKNOWN LOCATION
51.40	S	150ø	EAST	UNKNOWN LOCATION
65.70	S	150ø	WEST	UNKNOWN LOCATION
66.30	S	150ø	EAST	UNKNOWN LOCATION
81.60	S	150ø	WEST	UNKNOWN LOCATION
82.30	S	150ø	EAST	UNKNOWN LOCATION
88.80	S	150ø	WEST	UNKNOWN LOCATION
89.40	S	150ø	EAST	UNKNOWN LOCATION
96.10	S	150ø	WEST	UNKNOWN LOCATION
96.80	S	150ø	EAST	UNKNOWN LOCATION

INFORMATION FROM SEWER VIDEO INSPECTION

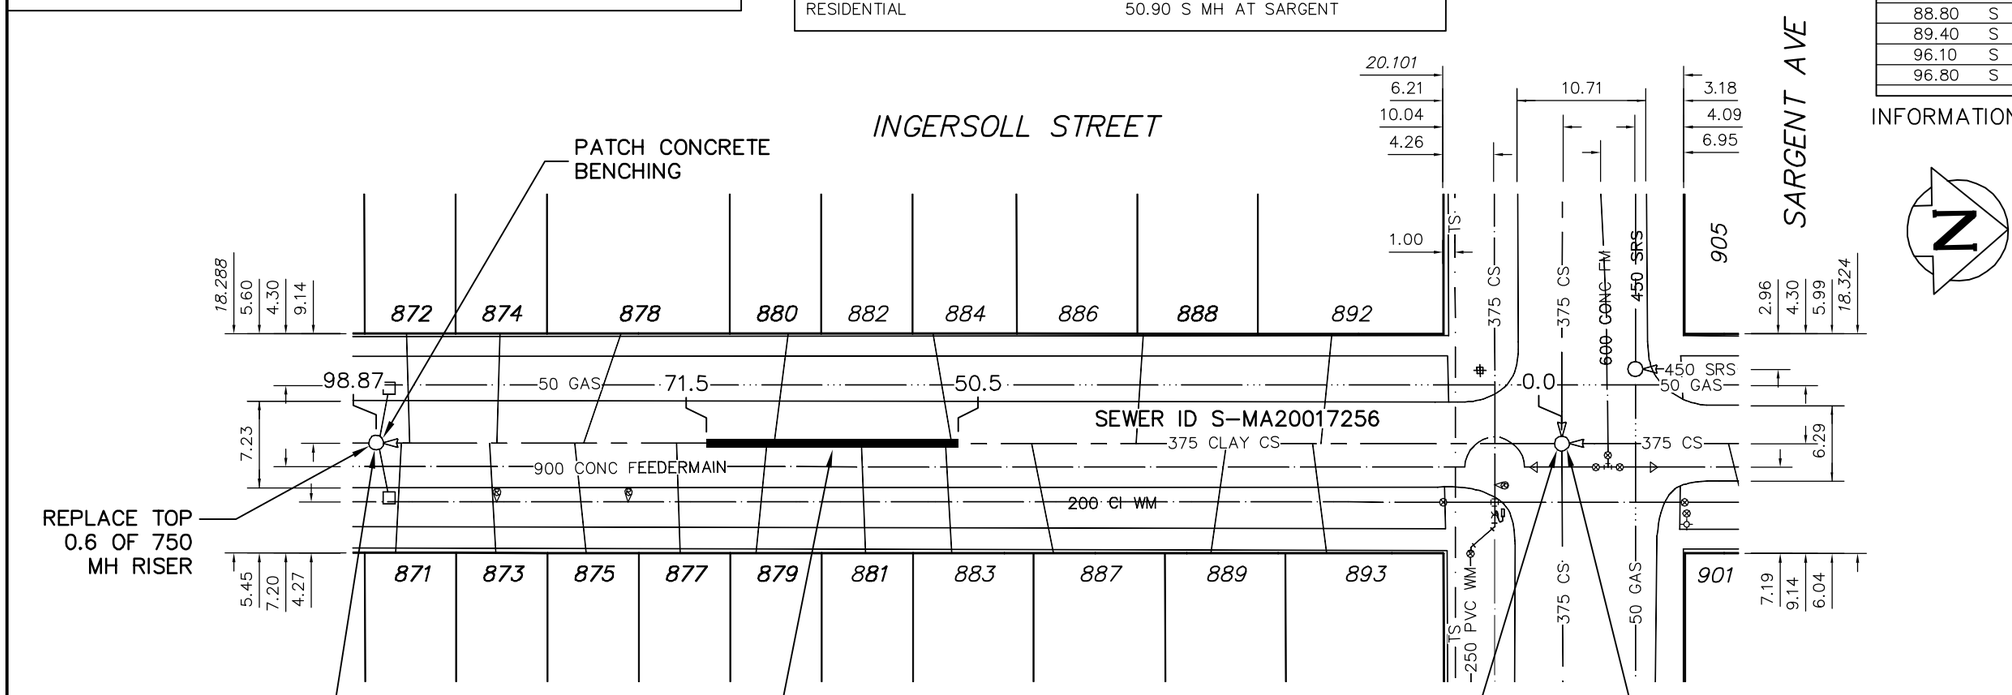

ENGINEER'S SEAL

ORIGINAL SIGNED BY S.R.J. COURNOYER 06/01/27

BID OPPORTUNITY No: 25–2006
FILENAME : Ingersoll_EPR.dwg
PLOT DATE : 2006 01 27

LEGEND:

52.0 | MEASUREMENT TO REPAIR FROM REFERENCE MH SHOWN THUS... 0.0 ○

METRIC
WHOLE NUMBERS INDICATE MILLIMETRES
DECIMALIZED NUMBERS INDICATE METRES

B.M. ELEV. | FIELD BOOK #
POSTED TO LBIS

NO.	REVISIONS	DATE	BY

CITY OF WINNIPEG
WATER AND WASTE
ENGINEERING DIVISION

DESIGNED BY	SC	CHECKED BY	TW/KZ
DRAWN BY	CJH	APPROVED BY	KZ
HOR. SCALE	1:500	RELEASED FOR CONSTRUCTION	
VERTICAL			
DATE	2006 01 27	DATE	

Winnipeg
THE CITY OF WINNIPEG
WATER AND WASTE DEPARTMENT

2005 COMBINED SEWER RENEWALS AND SEWER REPAIRS
INGERSOLL STREET
MH AT SARGENT AVENUE (℄) TO 1ST MH S OF SARGENT AVENUE

SHEET 10 OF 14
CITY DRAWING NUMBER
05746