SHEET: COW-A1 (05/2005)

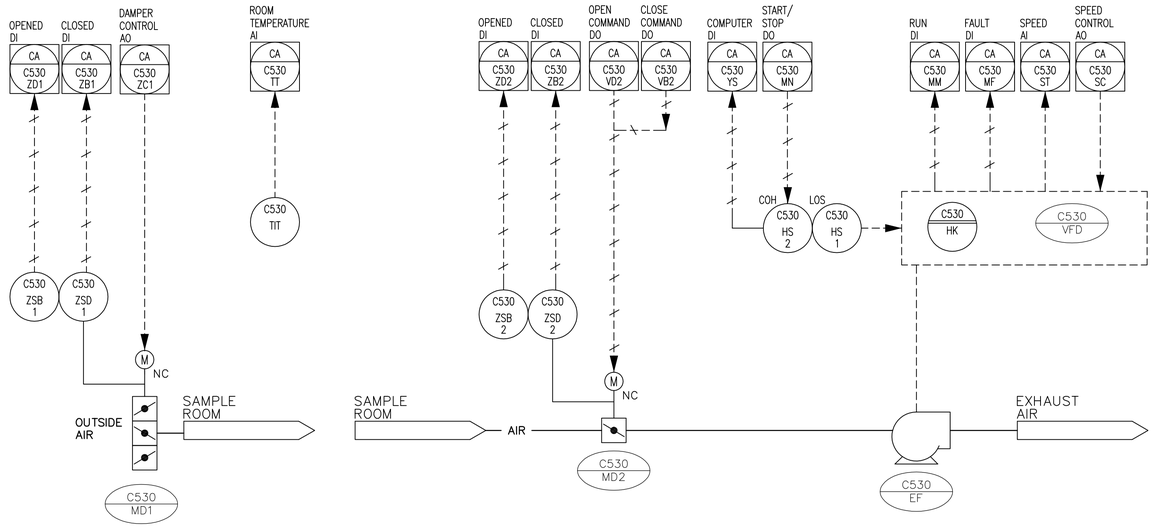

SAMPLE ROOM (C530)
SCALE : N.T.S.

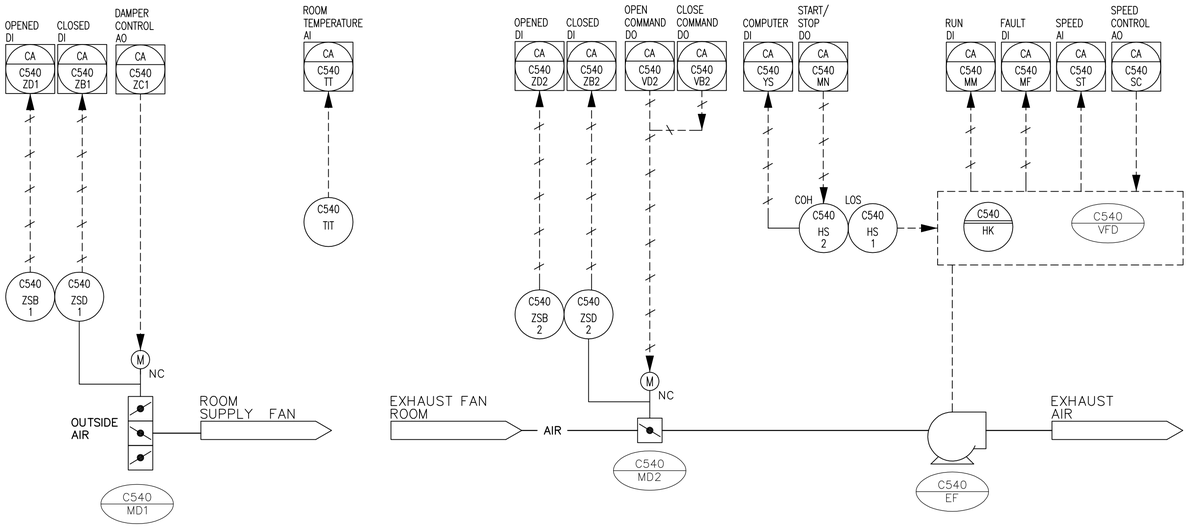

EXHAUST FAN ROOM (C540)
SCALE : N.T.S.

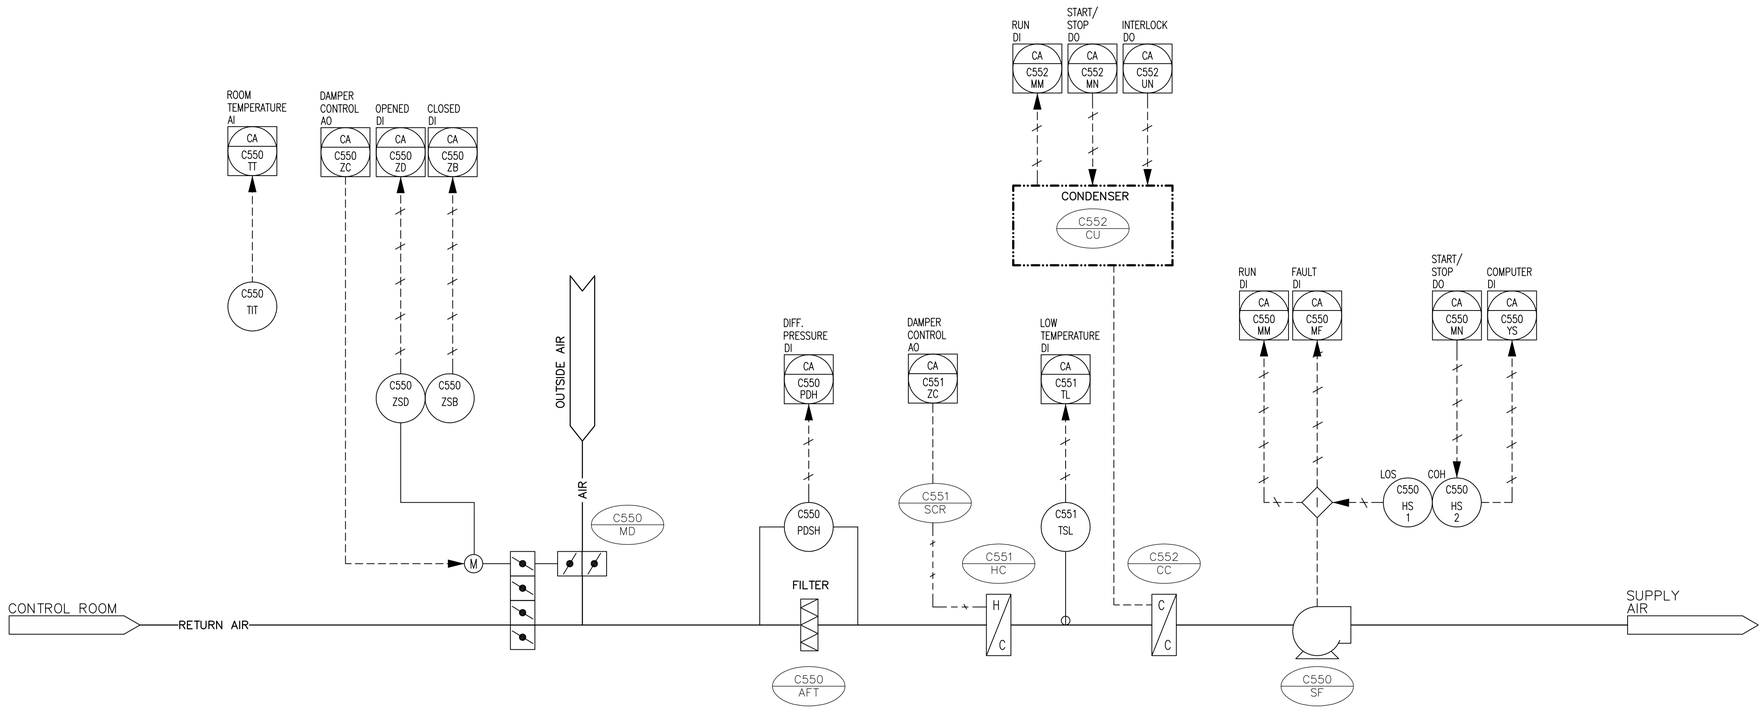

CONTROL ROOM (C550)
SCALE : N.T.S.

FOR SCHEMATIC LEGEND SEE P4.01, P4.02 AND P4.03

APEGM
Certificate of Authorization
Earth Tech Canada Inc.
No. 730 Expiry: April 30, 2007

B.M. ELEV.

NO.	REVISIONS	DATE	BY
00	ISSUED FOR TENDER	06/05/15	DJP

EarthTech
A Tyco International Ltd. Company

DESIGNED BY	AB	CHECKED BY	AB
DRAWN BY	DJP	APPROVED BY	JEH
SCALE:	AS NOTED	RELEASED FOR CONSTRUCTION BY:	K. MARTENS
DATE	2006/05/15	DATE	2006/05/15

ENGINEER'S SEAL
ORIGINAL SIGNED BY
A. BURACHYNSKY
2006/05/15

CONSULTANT DRAWING NO.
M4.02

Winnipeg
THE CITY OF WINNIPEG
WATER AND WASTE DEPARTMENT
ENGINEERING DIVISION

NEWPCC CENTRATE NUTRIENT TREATMENT
NITROGEN REMOVAL FACILITY

CITY FILE NUMBER
SHEET OF

MECHANICAL
HVAC SCHEMATICS
SAMPLE, EXHAUST FAN, & CONTROL ROOMS

CITY DRAWING NUMBER

L:\WORK\66000\66303CEN\02A-CAD\ALL\SUBMISSION\TENDER\NITROGEN REMOVAL\BOUND DWG'S\M4.02.DWG