SHEET: COW-A1 (05/2005)

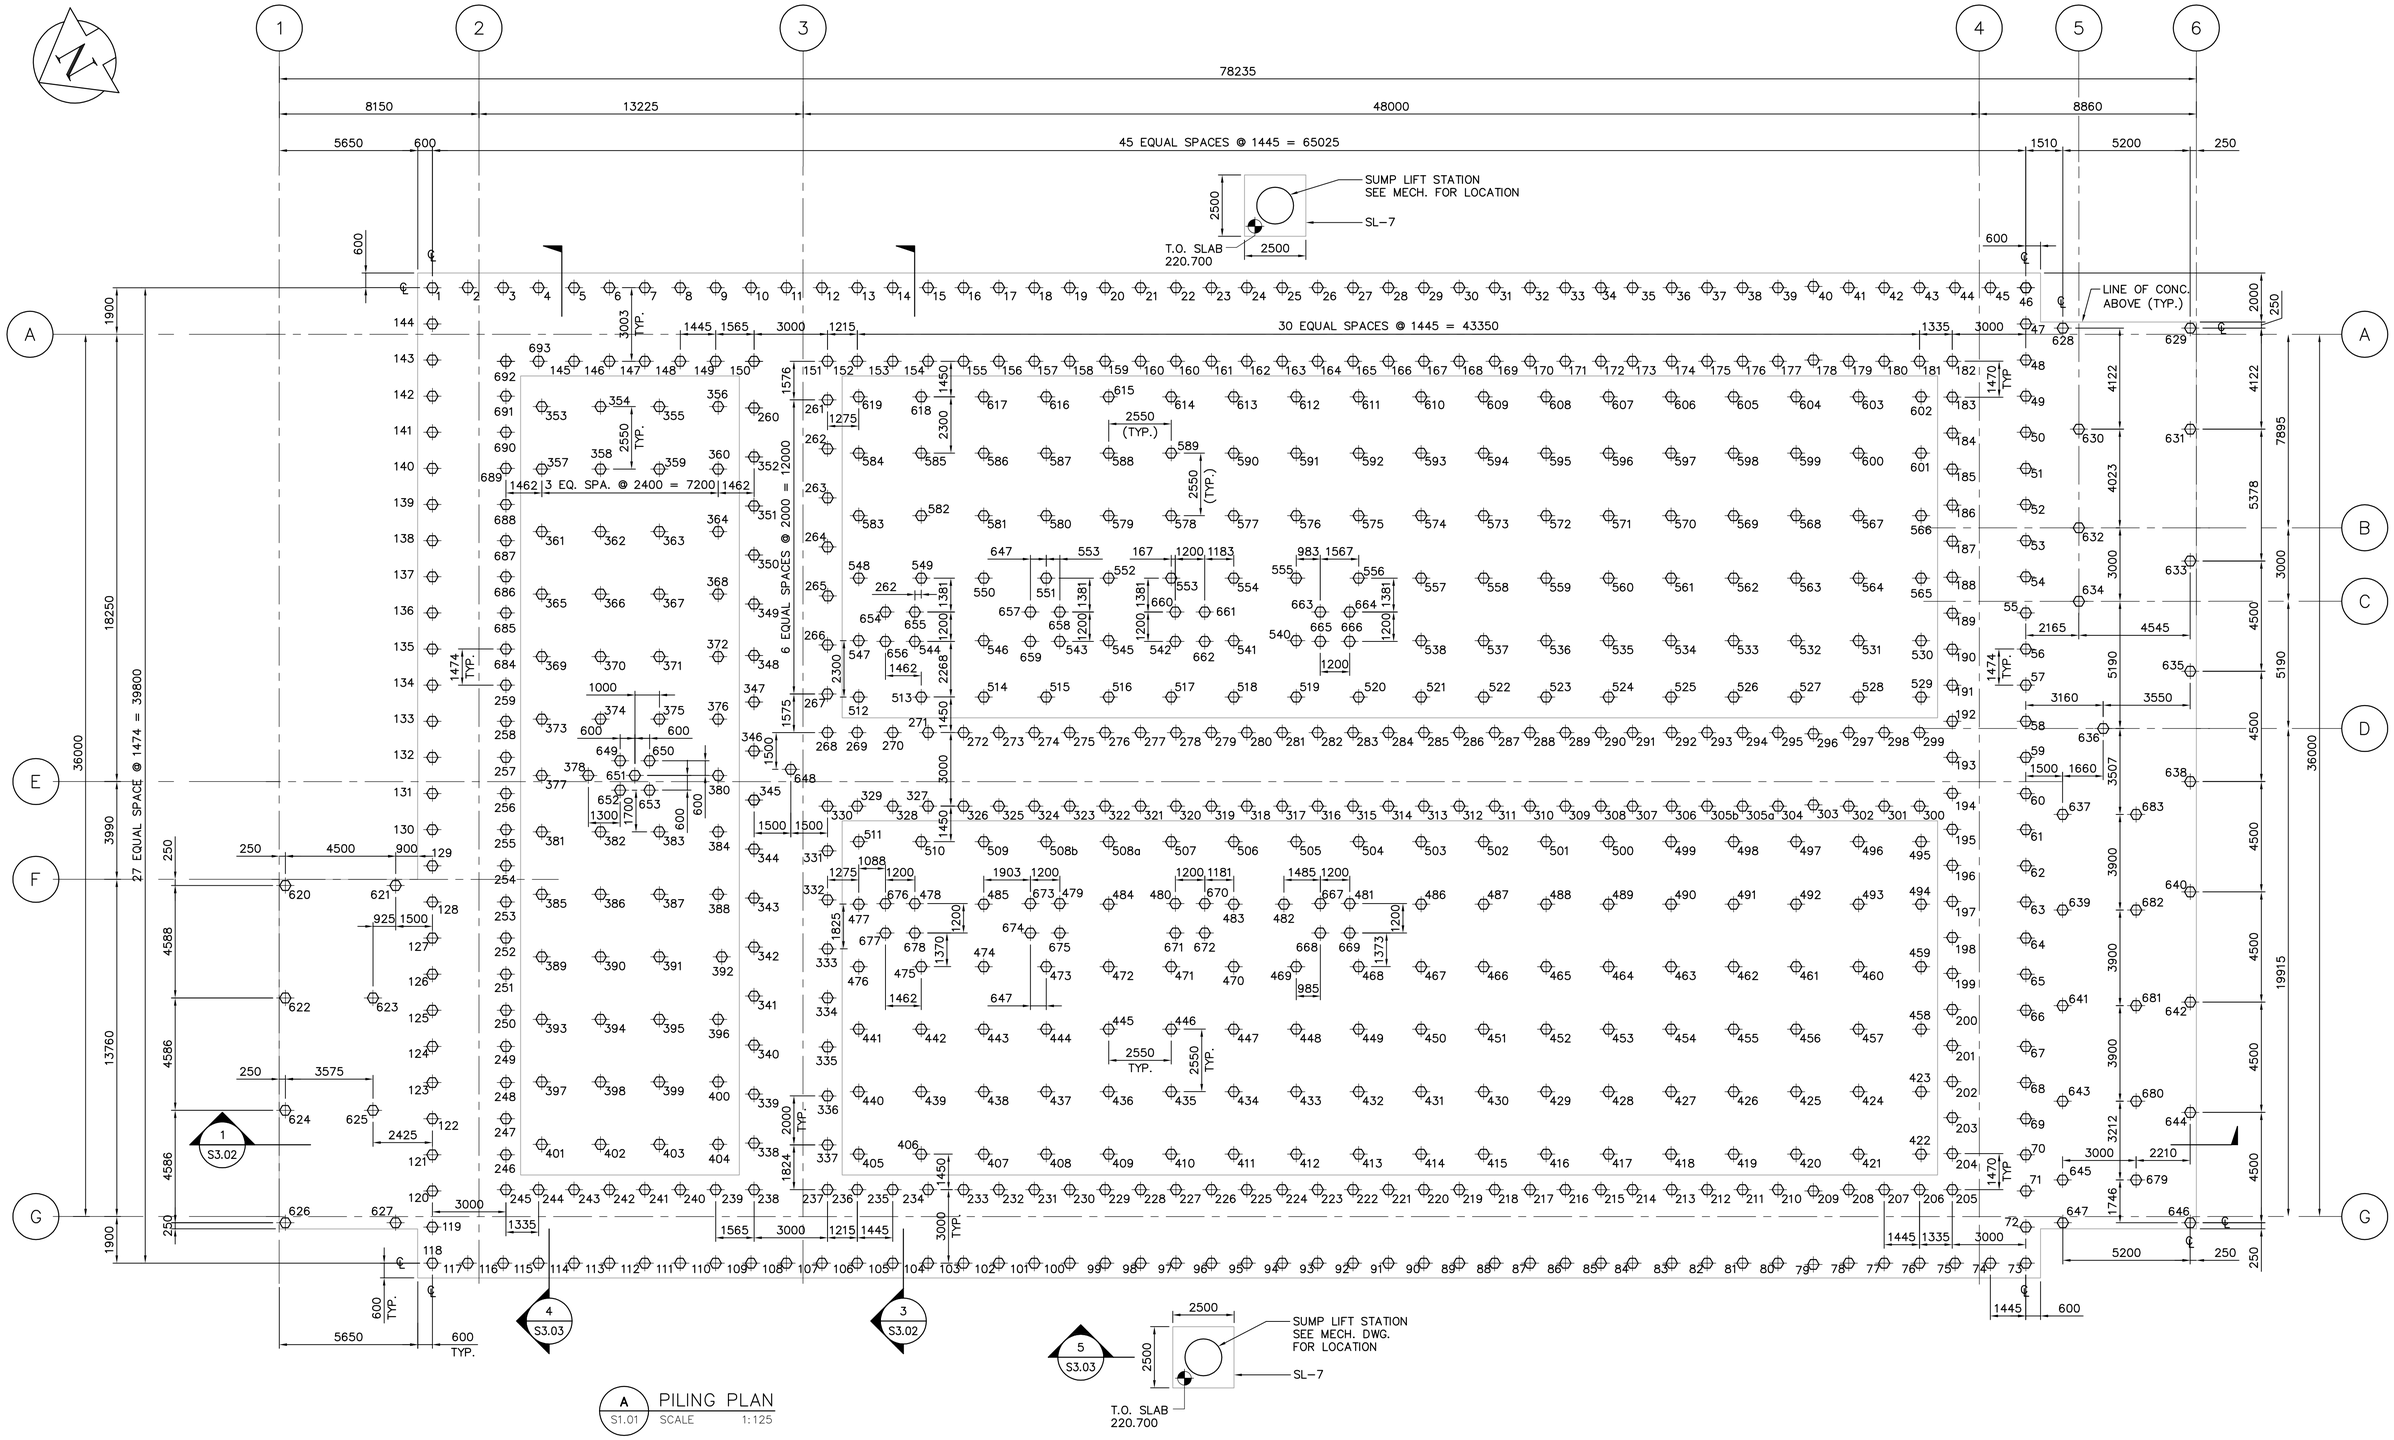

A S1.01 PILING PLAN
SCALE 1:125

NOTES:

1. ALL PILES TO BE PRECAST 400 HEX
2. PILE NUMBERS 379, 539 NOT USED

APEGM
Certificate of Authorization
Earth Tech Canada Inc.
No. 730 Expiry: April 30, 2007

NO.	REVISIONS	DATE	BY
00	ISSUED FOR TENDER	06/05/15	WDB

B.M.
ELEV.

EarthTech
A Tyco International Ltd. Company

DESIGNED BY	LLR	CHECKED BY	GGP
DRAWN BY	WDB	APPROVED BY	JEH
SCALE:	AS NOTED	RELEASED FOR CONSTRUCTION BY:	K. MARTENS
DATE	2005/11/23	DATE	2006/05/15

ENGINEER'S SEAL
ORIGINAL SIGNED BY
L.L. RIDING
2006/05/15

CONSULTANT DRAWING NO.
S1.01

Winnipeg
THE CITY OF WINNIPEG
WATER AND WASTE DEPARTMENT
ENGINEERING DIVISION

NEWPCC CENTRATE NUTRIENT TREATMENT
NITROGEN REMOVAL FACILITY

CITY FILE NUMBER
SHEET OF
CITY DRAWING NUMBER

STRUCTURAL
SBR BUILDING
PILING PLAN

L:\WORK\66000\66303CEN\02A-CAD\IND\CONTR\NITROGEN\S1-01.DWG