SHEET: COW-A1 (05/2005)

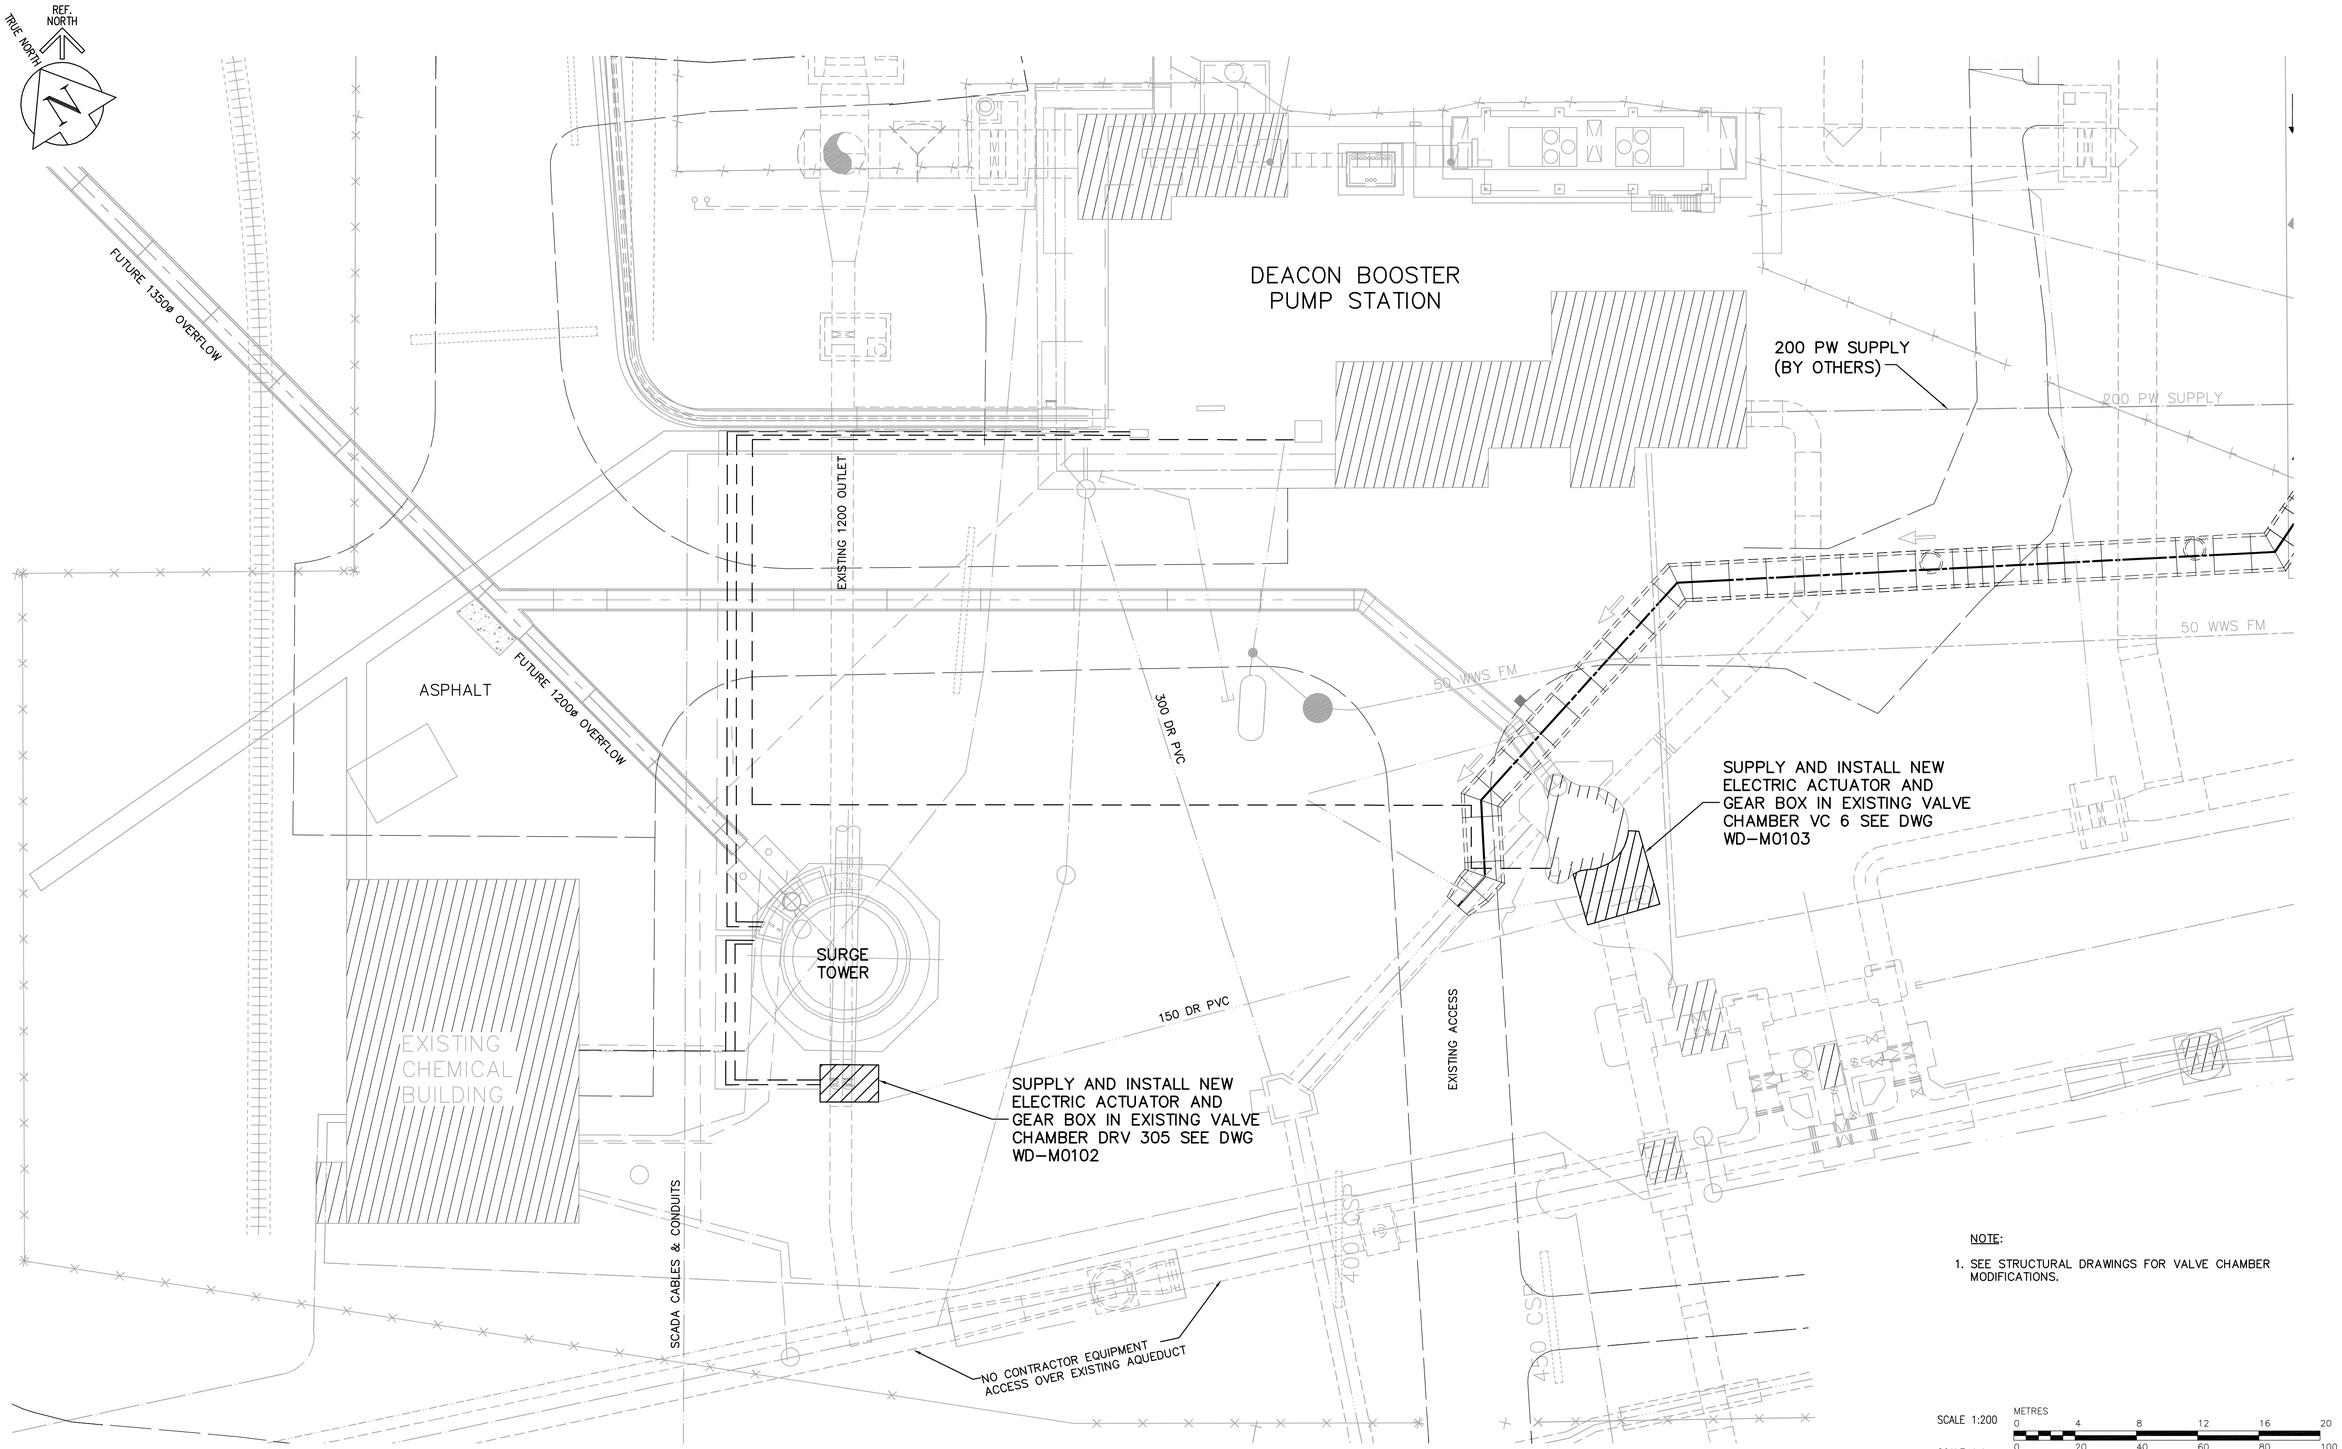

NOTE:

1. SEE STRUCTURAL DRAWINGS FOR VALVE CHAMBER MODIFICATIONS.

150 mm W.M.	WATERMAIN	150 mm W.M.		HYDRO			LIGHT STANDARD	
◇	HYDRANT			M.T.S.		←	ANCHOR	
⊗	VALVE			CONCRETE		H	POLE	
300mm L.D.S.	LAND DRAINAGE SEWER	300mm L.D.S.		ASPHALT		391.0	CONTOURS	
250mm W.W.S.	WASTEWATER SEWER	250mm W.W.S.		PROPERTY LINE			RAIL X-ING SIGNAL	
○	MANHOLE	●		SURVEY BAR			℄ RAILWAY TRACK	
□	CATCH BASIN	■	232.750	ELEVATION	32.750	⇦	DITCH	⇦
▽	CURB INLET	▼	500ø	TREE				
	JUNCTIONS			ANODE				
	CULVERT			CONCRETE SIDEWALK				
	GAS			FENCE				
EXISTING	LEGEND – PLAN	PROPOSED	EXISTING	LEGEND – PLAN	PROPOSED	EXISTING	LEGEND – PLAN	PROPOSED

APEGM
Certificate of Authorization
Earth Tech Canada Inc.
No. 730 Expiry: April 30, 2007

NO.	REVISIONS	DATE	BY
00	ISSUED FOR TENDER	07/03/19	LAE

B.M.
ELEV.

CH2MHILL
Frederickson Cooper ARCHITECTS

EarthTech
A Tyco International Ltd. Company

DESIGNED BY	SBW	CHECKED BY	SBW
DRAWN BY	LAE	APPROVED BY	AHL
SCALE:	1:200	RELEASED FOR CONSTRUCTION BY:	R. SOROKOWSKI
DATE	2006/12/06	DATE	2007/03/19

ENGINEER'S SEAL
ORIGINAL SIGNED BY
S.B.WILLIAMSON
2007/03/19

CONSULTANT DRAWING NO.
WD-C0100

Winnipeg
THE CITY OF WINNIPEG
WATER AND WASTE DEPARTMENT
ENGINEERING DIVISION

WATER TREATMENT PLANT
DEACON BOOSTER PUMP STATION
UPGRADE

CIVIL
SITE LOCATION PLAN

CITY FILE NUMBER
SHEET OF
CITY DRAWING NUMBER
1-0601D-A-C0100-001-00D

Last Save: 2007-03-19 2:30 PM

L:\WORK\79000\79538\02A-CAD\WAT\CONTR\DBPS PUMPS\DN_WD-C0100_ET.DWG