COW-A3 (02/2006)

INSTRUMENT JB	SURGE TOWER No. 1 LOCAL JUNCTION BOX TJB-Y11	JUNCTION BOX IN DEACON BOOSTER PS TJB-Y21	CONTROL PANEL CP-Y21	
			MAIN CONTROL PANEL	PLC SECTION
				DIGITAL INPUT CARD

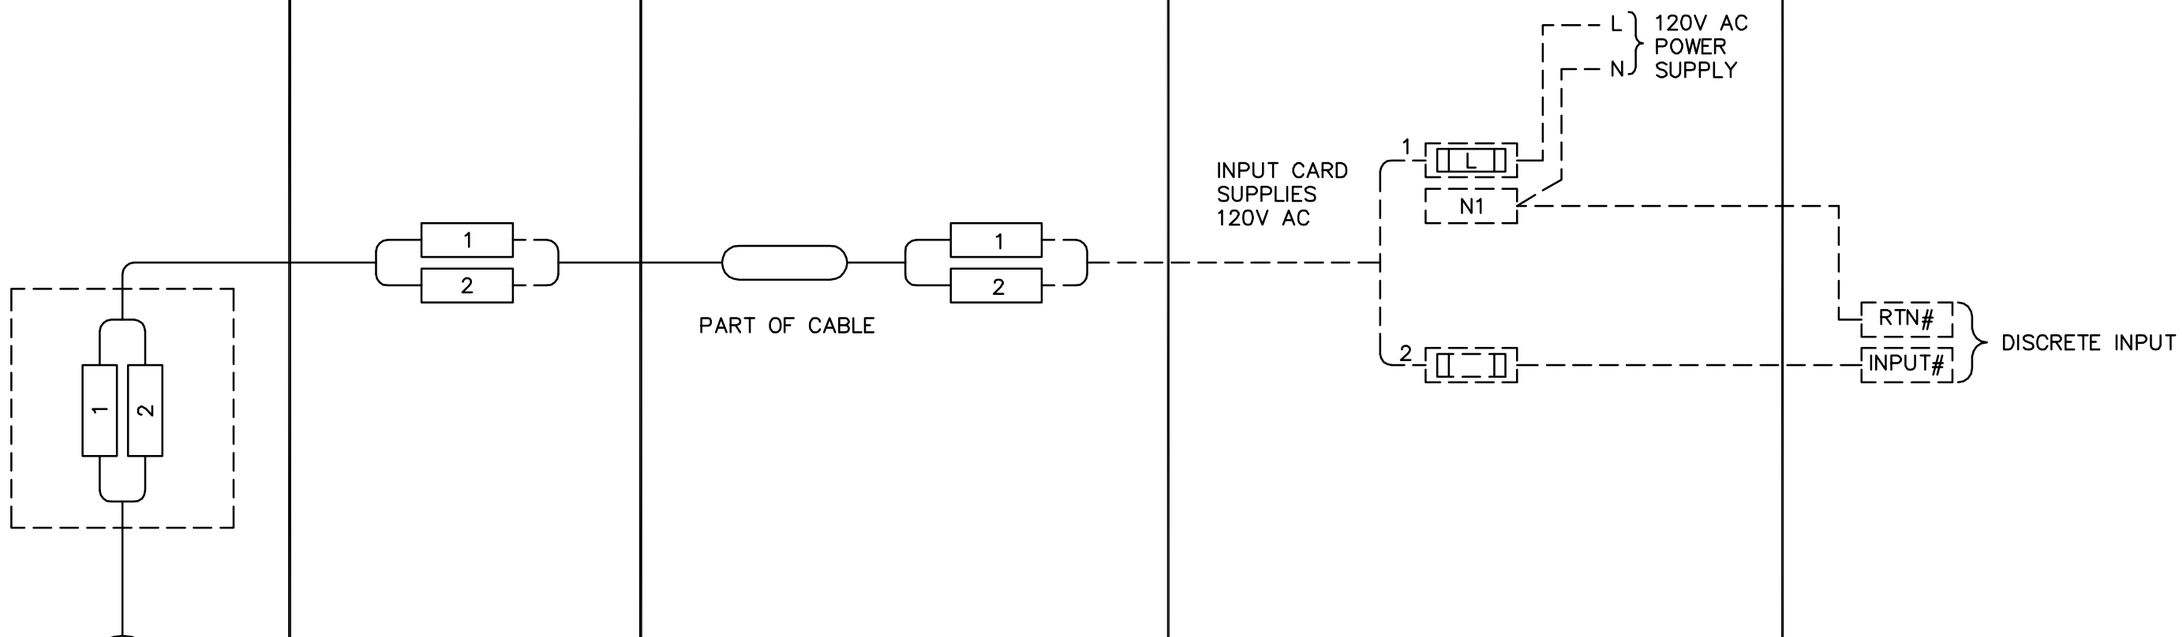

HIGH HIGH LEVEL
FLOAT SWITCH
SURGE TOWER No. 1

NOTE:

ALL WIRING AND TERMINALS SHOWN DOTTED ARE BY OTHERS.

NO.	REVISIONS	DATE	BY
00	ISSUED FOR TENDER	06/05/03	LAE

B.M. ELEV.

GENIVAR / Fredericksen Cooper Architects — Earth Tech

DESIGNED BY	NT	CHECKED BY	BLM
DRAWN BY	SRP	APPROVED BY	AHL
SCALE:	NTS	RELEASED FOR CONSTRUCTION BY:	R. SOROKOWSKI
DATE	2006/02/13	DATE	2006/05/03

ENGINEER'S SEAL

ORIGINAL SIGNED BY
B.L. MOORE
2006/05/03

CONSULTANT DRAWING NO.
WY-A0453

THE CITY OF WINNIPEG
WATER AND WASTE DEPARTMENT
ENGINEERING DIVISION

WATER TREATMENT PLANT
YARD PIPING AND VALVE CHAMBERS
SURGE TOWER CONSTRUCTION

AUTOMATION / I&C
HIGH HIGH LEVEL SWITCH
LOOP DIAGRAM

CITY FILE NUMBER
SHEET OF
CITY DRAWING NUMBER
1-0601Y-H-A0453-001-00B

Last Save: 2006-04-26 9:11 AM

L:\WORK\79000\79538\02A-CAD\INST\CONTR\SURGE TOWER\DN_WY-A0453_ET.DWG