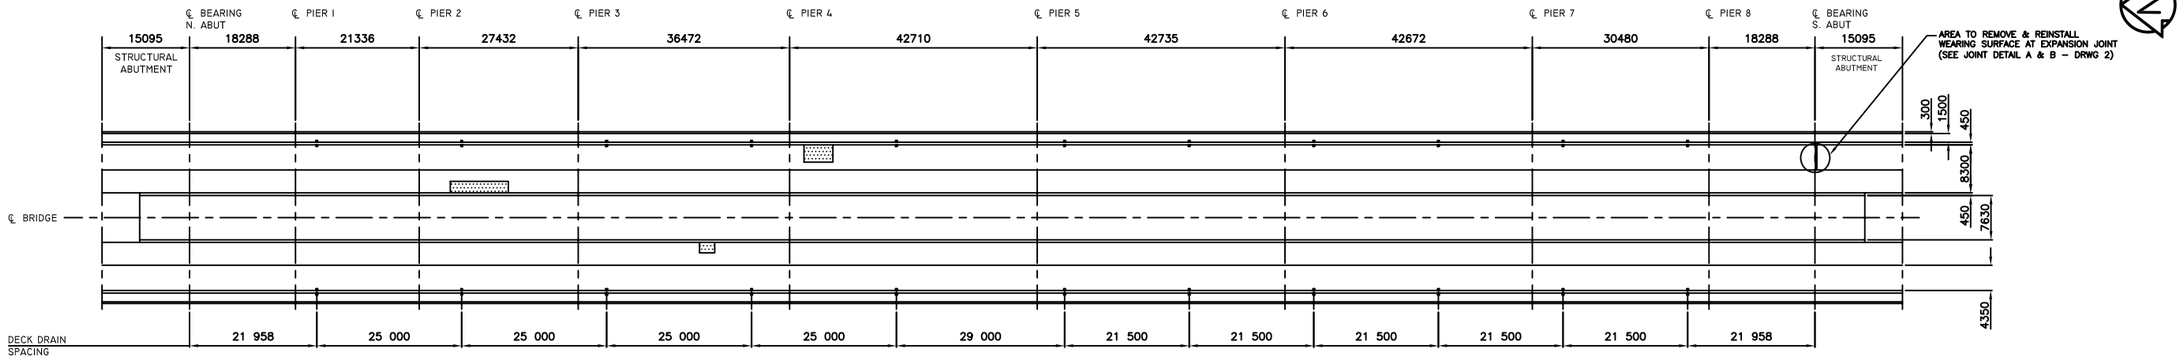

DECK LAYOUT

N.T.S.

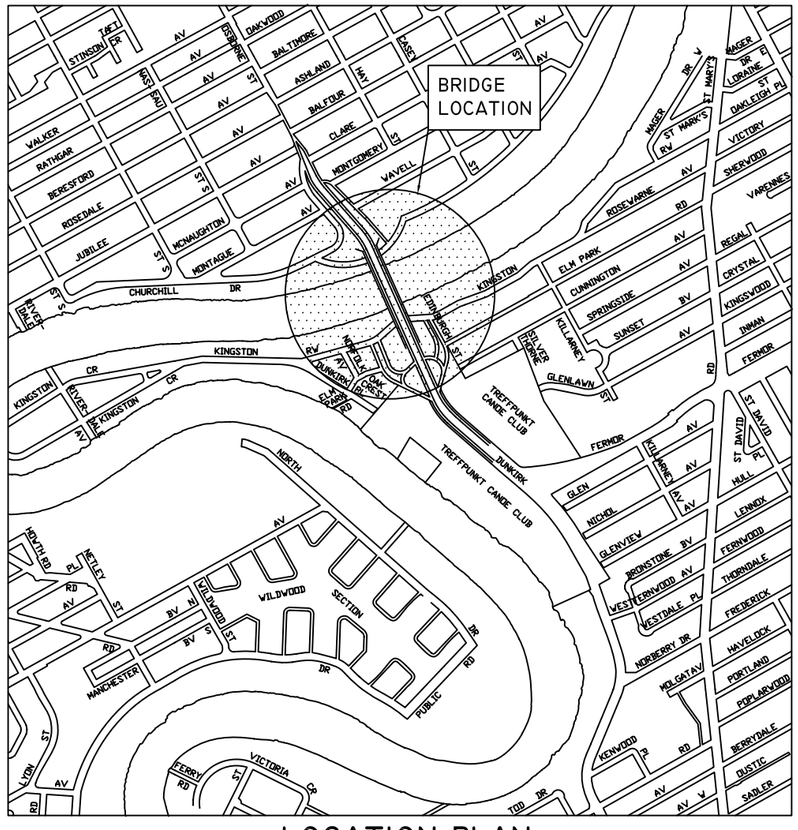

LOCATION PLAN

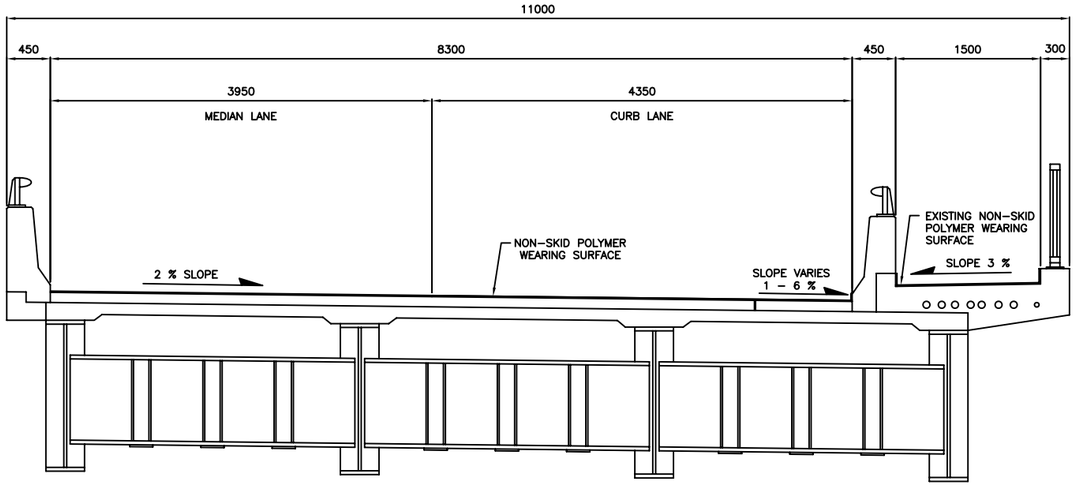

TYPICAL CROSS SECTION AT SUPPORT

N.T.S.

NOTES:

1. APPROXIMATE QUANTITY TO REPLACE = 40 SQM

METRIC
WHOLE NUMBERS INDICATE MILLIMETRES
DECIMALIZED NUMBERS INDICATE METRES

NOTE:

B.M
ELEV.

NO.	REVISION	DATE	BY

DESIGNED BY: B.A.N.
DRAWN BY: M.R.T.
CHECKED BY: B.A.N.
APPROVED BY: B.A.N.
AUTHORIZED BY:

B.A. NEIRINCK
BRIDGE PLANNING & OPERATIONS ENGINEER

ENGINEER'S SEAL
PROVINCE OF MANITOBA
ORIGINAL SIGNED BY B.A.J NEIRINCK 2006/06/01
REGISTERED PROFESSIONAL ENGINEER

BID OPPORTUNITY NO.:
388-2006

Winnipeg
CITY OF WINNIPEG
PUBLIC WORKS DEPARTMENT
ENGINEERING DIVISION

ST. VITAL BRIDGE
OVER RED RIVER
BRIDGE DECK
SURFACE SEALING REPAIRS

PLAN & SECTION

SHEET 1 OF 2
HORIZONTAL: N.T.S.
VERTICAL: N.T.S.
CITY DRAWING NUMBER:
B116-06-04