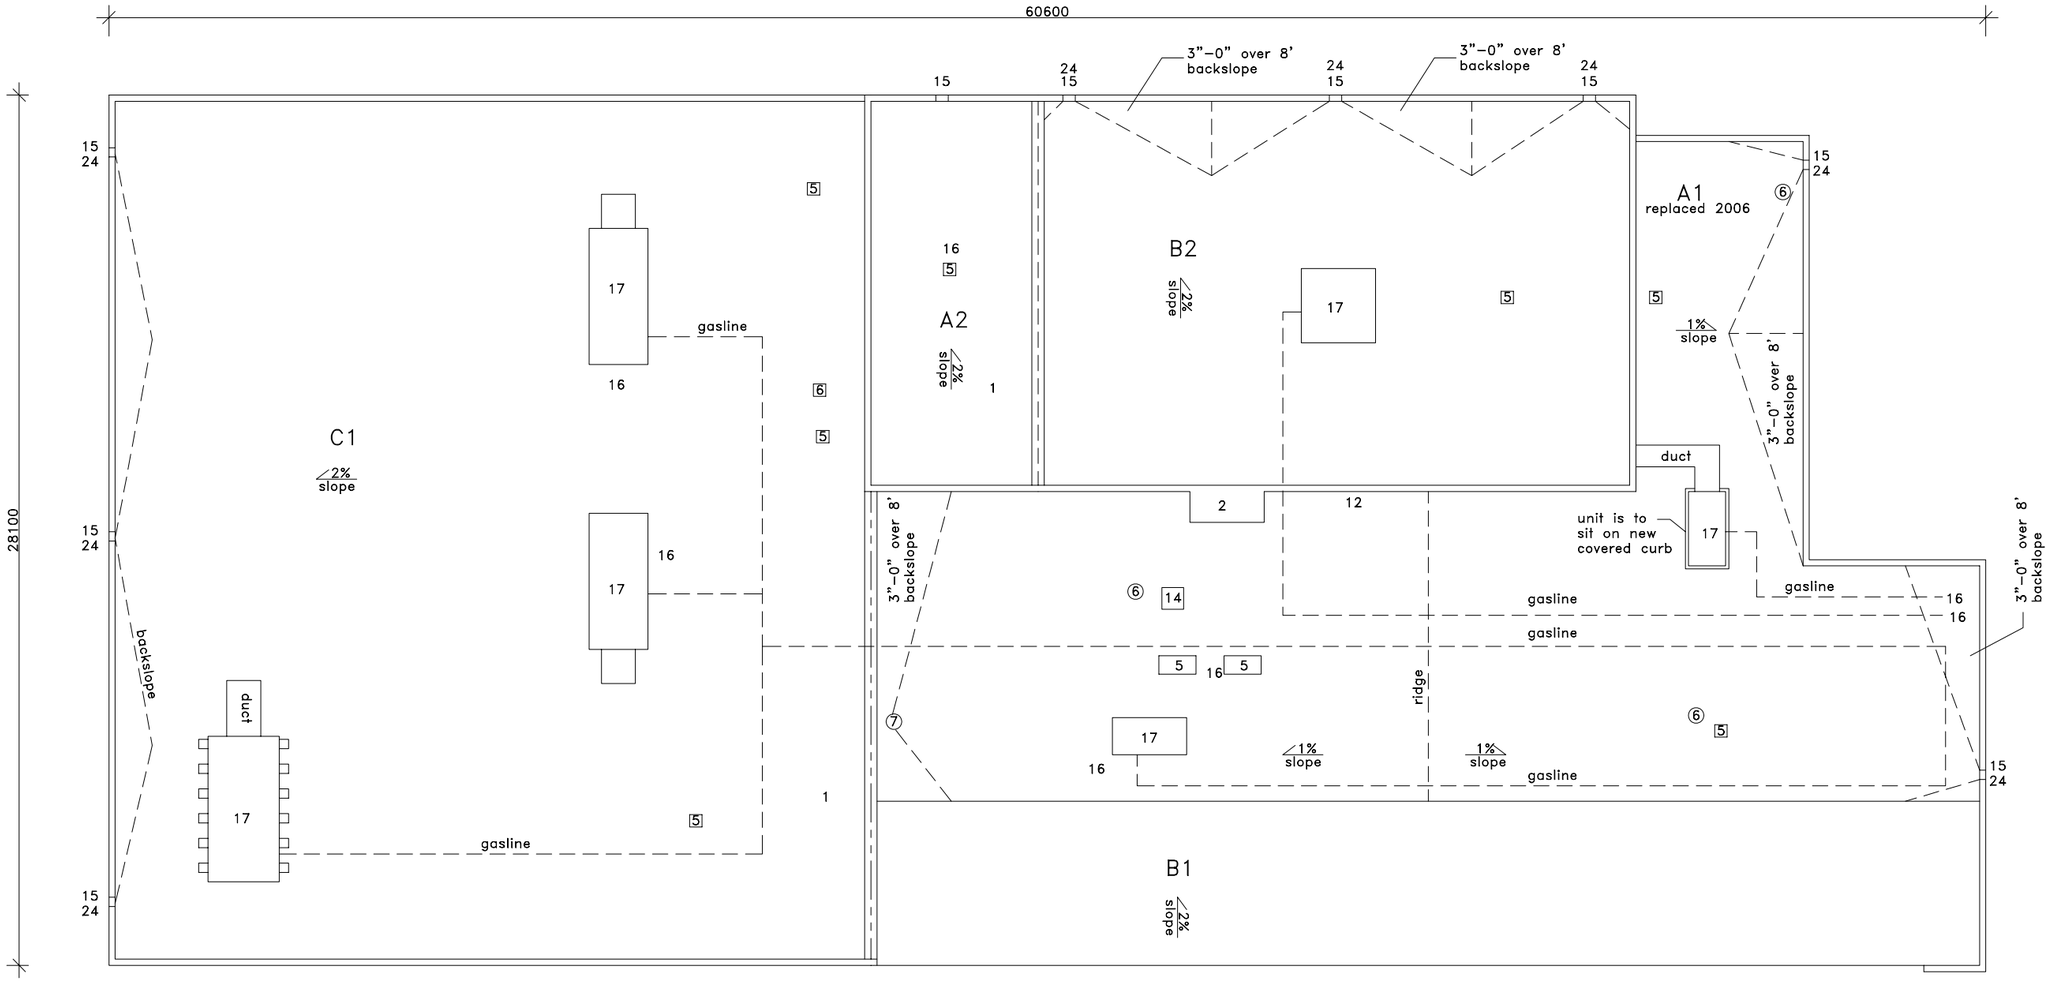

GRAPHIC LEGEND

- Parapet
- Gravel stop
- Control joint
- Expansion joint
- New insulated drain pipe
- Photo vantage point
- Area Label (area / no. of stories)

KEYNOTE LEGEND

1 core sample
2 chimney
3 AC unit
4 sign support
5 ventilator
6 vent pipe
7 roof drain
8 skylight
9 eavestrough
10 firewall
11 antenna
12 ladder
13 stub column
14 roof hatch
15 scupper
16 pitch box
17 HVAC unit
18 capped curb
19 flag pole
20 electrical mast
21 cooling tower
22 splash pad
23 splash pan
24 downspout/rainwater leader
25 back slope
26 cant
27 increase slope to drain
28 cricket
29 parapet/wide flashing

KEY PLAN

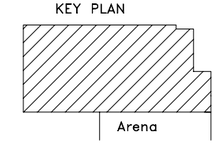

Approx. Area sq.m.
A1 = 600
A2 = 70
B1 = 190
B2 = 247
C1= 690

N

A1 & B2 Roof Construction (original)

steel deck (B2)
wood deck (A1)
felt vapor barrier
6 1/2" expanded polystyrene
1/2" fiberboard
4 ply felt and asphalt
gravel cover

A1 & B2 New Roof Construction (2006)

steel deck (B2)
wood deck (A1)
felt vapor barrier
6 1/2" expanded polystyrene
1/2" fiberboard
1" Soprema Colgrip A
Soprema Colvent 810 base shet
Soprema Colvent 860 cap sheet

C1 Roof Construction (existing)

wood deck
felt vapor barrier
2" polyisocyanurate
2" polyisocyanurate
1/2" fiberboard
4 ply felt and asphalt
gravel cover

A2 Roof Construction (existing)

steel deck
1/2" drywall
felt vapor barrier
2" polyisocyanurate
2" polyisocyanurate
1/2" fiberboard
4 ply felt and asphalt
gravel cover

Notes:
.01 Contractor is responsible for site verifications of all dimensions
.02 Drawings are not to be scaled for estimating purposes
.03 All areas given are approximate

Stated scale is when in 11x17 format

X= leak

AGASSIZ CONSULTING GROUP
809 Pipeline Road, Winnipeg, Manitoba
Phone: 697–8091 Fax: 697–8039

Project: Southdale Community Center
254 Lakewood
Winnipeg, MB

Date: May 31, 2006

Drawing No. R–1

File no: 3580–03 Scale: 1:200