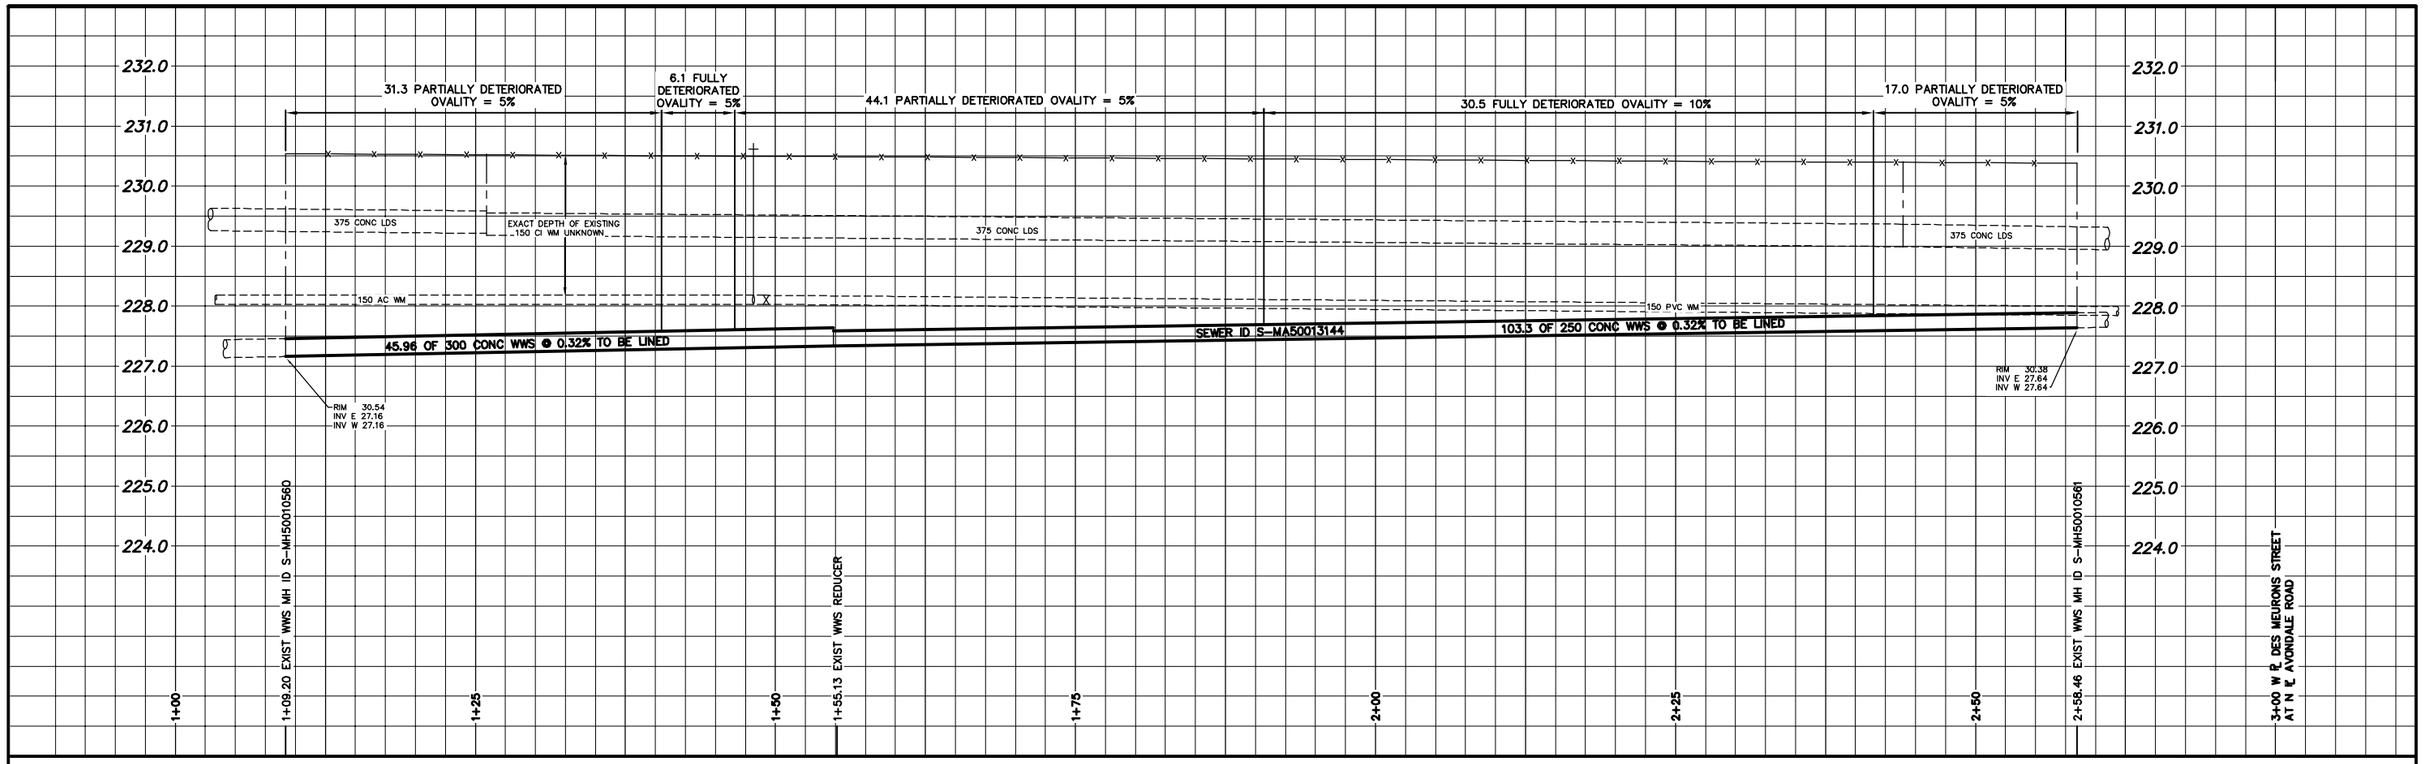

NOTE: CHAINAGES SHOWN ARE ALONG ℄ OF AVONDALE ROAD.

AVONDALE ROAD

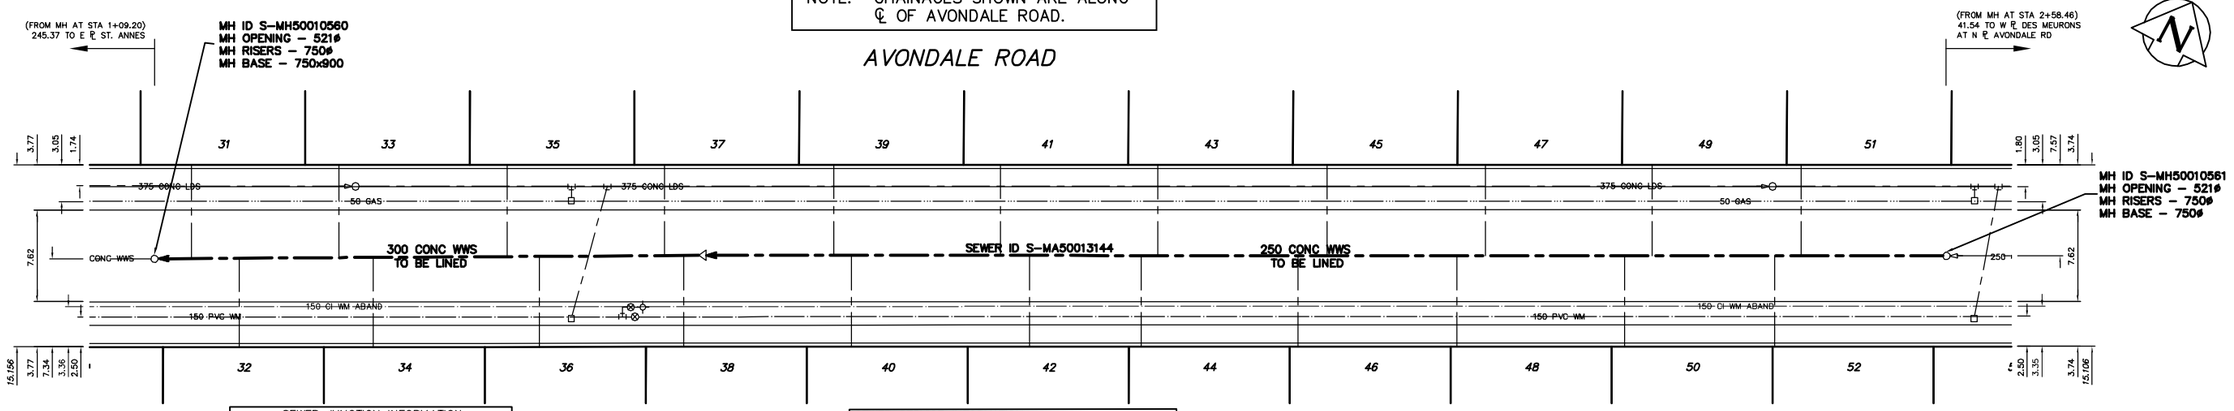

SEWER JUNCTION INFORMATION FROM SEWER VIDEO INSPECTION SEWER ID S-MA50013144				
DISTANCE FROM MH ID MH50010561				
12.10	W	150ø	NORTH	CNI
14.30	W	150ø	SOUTH	JN
24.50	W	150ø	NORTH	JN
26.80	W	150ø	SOUTH	JN
38.40	W	150ø	NORTH	JN
40.80	W	150ø	SOUTH	JN
51.60	W	150ø	NORTH	JN
54.00	W	150ø	SOUTH	JN
65.70	W	150ø	NORTH	CNI
67.10	W	150ø	SOUTH	JN
76.40	W	150ø	SOUTH	JN
78.80	W	150ø	NORTH	JN
91.20	W	150ø	SOUTH	JN
92.70	W	150ø	NORTH	JN
105.20	W	150ø	SOUTH	JN
106.80	W	150ø	NORTH	JN
117.20	W	150ø	SOUTH	CN
119.90	W	150ø	NORTH	JN
131.50	W	150ø	SOUTH	JN
133.90	W	150ø	NORTH	JN
142.20	W	150ø	SOUTH	CN
146.20	W	150ø	NORTH	JN

SEWER SERVICE INFORMATION			
ADDRESS	SIZE	℄ DIST JUNCTION TIE	
31 AVONDALE ROAD RESIDENTIAL		– NO INFO IN HOUSEFILES	
32 AVONDALE ROAD RESIDENTIAL		– NO INFO IN HOUSEFILES	
33 AVONDALE ROAD RESIDENTIAL		– NO INFO IN HOUSEFILES	
34 AVONDALE ROAD RESIDENTIAL		– NO INFO IN HOUSEFILES	
35 AVONDALE ROAD RESIDENTIAL		– NO INFO IN HOUSEFILES	
36 AVONDALE ROAD RESIDENTIAL		– NO INFO IN HOUSEFILES	
37 AVONDALE ROAD RESIDENTIAL		– NO INFO IN HOUSEFILES	
38 AVONDALE ROAD RESIDENTIAL		– NO INFO IN HOUSEFILES	
39 AVONDALE ROAD RESIDENTIAL		– NO INFO IN HOUSEFILES	
40 AVONDALE ROAD RESIDENTIAL		– NO INFO IN HOUSEFILES	
41 AVONDALE ROAD RESIDENTIAL		– NO INFO IN HOUSEFILES	

SEWER SERVICE INFORMATION CONTINUED		
42 AVONDALE ROAD RESIDENTIAL		– NO INFO IN HOUSEFILES
42 AVONDALE ROAD RESIDENTIAL		– NO INFO IN HOUSEFILES
METRIC
WHOLE NUMBERS INDICATE MILLIMETRES
DECIMALIZED NUMBERS INDICATE METRES

0.0 5.0 10.0 15.0 20.0 25.0

WARNING

IF POWER EQUIPMENT OR EXPLOSIVES ARE TO BE USED FOR EXCAVEEATION ON THIS PROJECT THE CONTRACTOR MUST:
1) NOTIFY THE GAS COMPANY OF THE PROPOSED LOCATION OF EXCAVEEATION.
2) TAKE PRECAUTION TO AVEEOID DAMAGE TO GAS COMPANY INSTALLATIONS.

SEE PROVINCIAL REGULATION 210/72 FOR DETAILS

EXISTING	LEGEND-PLAN	PROPOSED	EXISTING	LEGEND-PLAN	PROPOSED	EXISTING	LEGEND-PROFILE	PROPOSED
200 WM	WATERMAIN	200 WM		SL , HYDRO		150 WM	WATERMAIN	150 WM
	HYDRANT			MTS			HYDRANT	
	VALVE			TRAFFIC SIGNALS			VALVE	
525 LDS	LAND DRAINAGE SEWER	525 LDS	50 GAS	GAS	50 GAS	300 LDS	LAND DRAINAGE SEWER	300 LDS
375 WWS	WASTEWATER SEWER	375 WWS		SURVEY BAR		250 WWS	WASTEWATER SEWER	250 WWS
	MANHOLE			FENCE			℄ PROFILE	
	CATCH BASIN			POLE – HYDRO, MTS			GROUND ABOVE PIPE	
	CURB INLET			CURB STOP			℄ DITCH (NORTH & WEST)	
	JUNCTIONS			GUY ANCHOR			℄ DITCH (SOUTH & EAST)	
	CULVERT			LIGHT STANDARD			GUTTER (NORTH & WEST)	
	ANODE			TREE			GUTTER (SOUTH & EAST)	

LOCATION APPROVED
UNDERGROUND STRUCTURES

SUPV. U/G STRUCTURES COMMITTEE — DATE

NOTE:
LOCATION OF UNDERGROUND STRUCTURES AS SHOWN ARE BASED ON THE BEST INFORMATION AVAILABLE BUT NO GUARANTEE IS GIVEN THAT ALL EXISTING UTILITIES ARE SHOWN OR THAT THE GIVEN LOCATIONS ARE EXACT. CONFIRMATION OF EXISTENCE AND EXACT LOCATION OF ALL SERVICES MUST BE OBTAINED FROM THE INDIVIDUAL UTILITIES BEFORE PROCEEDING WITH CONSTRUCTION.

B.M. ELEV. | FIELD BOOK #

POSTED TO LBIS

NO.	REVISIONS	DATE	BY

CITY OF WINNIPEG
WATER AND WASTE
ENGINEERING DIVISION

DESIGNED BY	TW/SC	CHECKED BY	TW/KZ
DRAWN BY	PB/RC/TLS	APPROVED BY	KZ
HOR. SCALE	1:250	RELEASED FOR CONSTRUCTION	
VERTICAL	1:50		
DATE	2006 06 28	DATE	

ENGINEER'S SEAL
ORIGINAL SIGNED BY S.R.J. COURNOYER 06/06/29

BID OPPORTUNITY: 429-2006
FILENAME: 05867.dwg
PLOT DATE: 2006 06 28

Winnipeg
THE CITY OF WINNIPEG
WATER AND WASTE DEPARTMENT

2006 COMBINED SEWER RENEWALS BY CIPP LINING

AVONDALE ROAD

1ST MH W OF DES MEURONS TO 2ND MH W OF DES MEURONS

SHEET 2 OF 29

CITY DRAWING NUMBER
05867