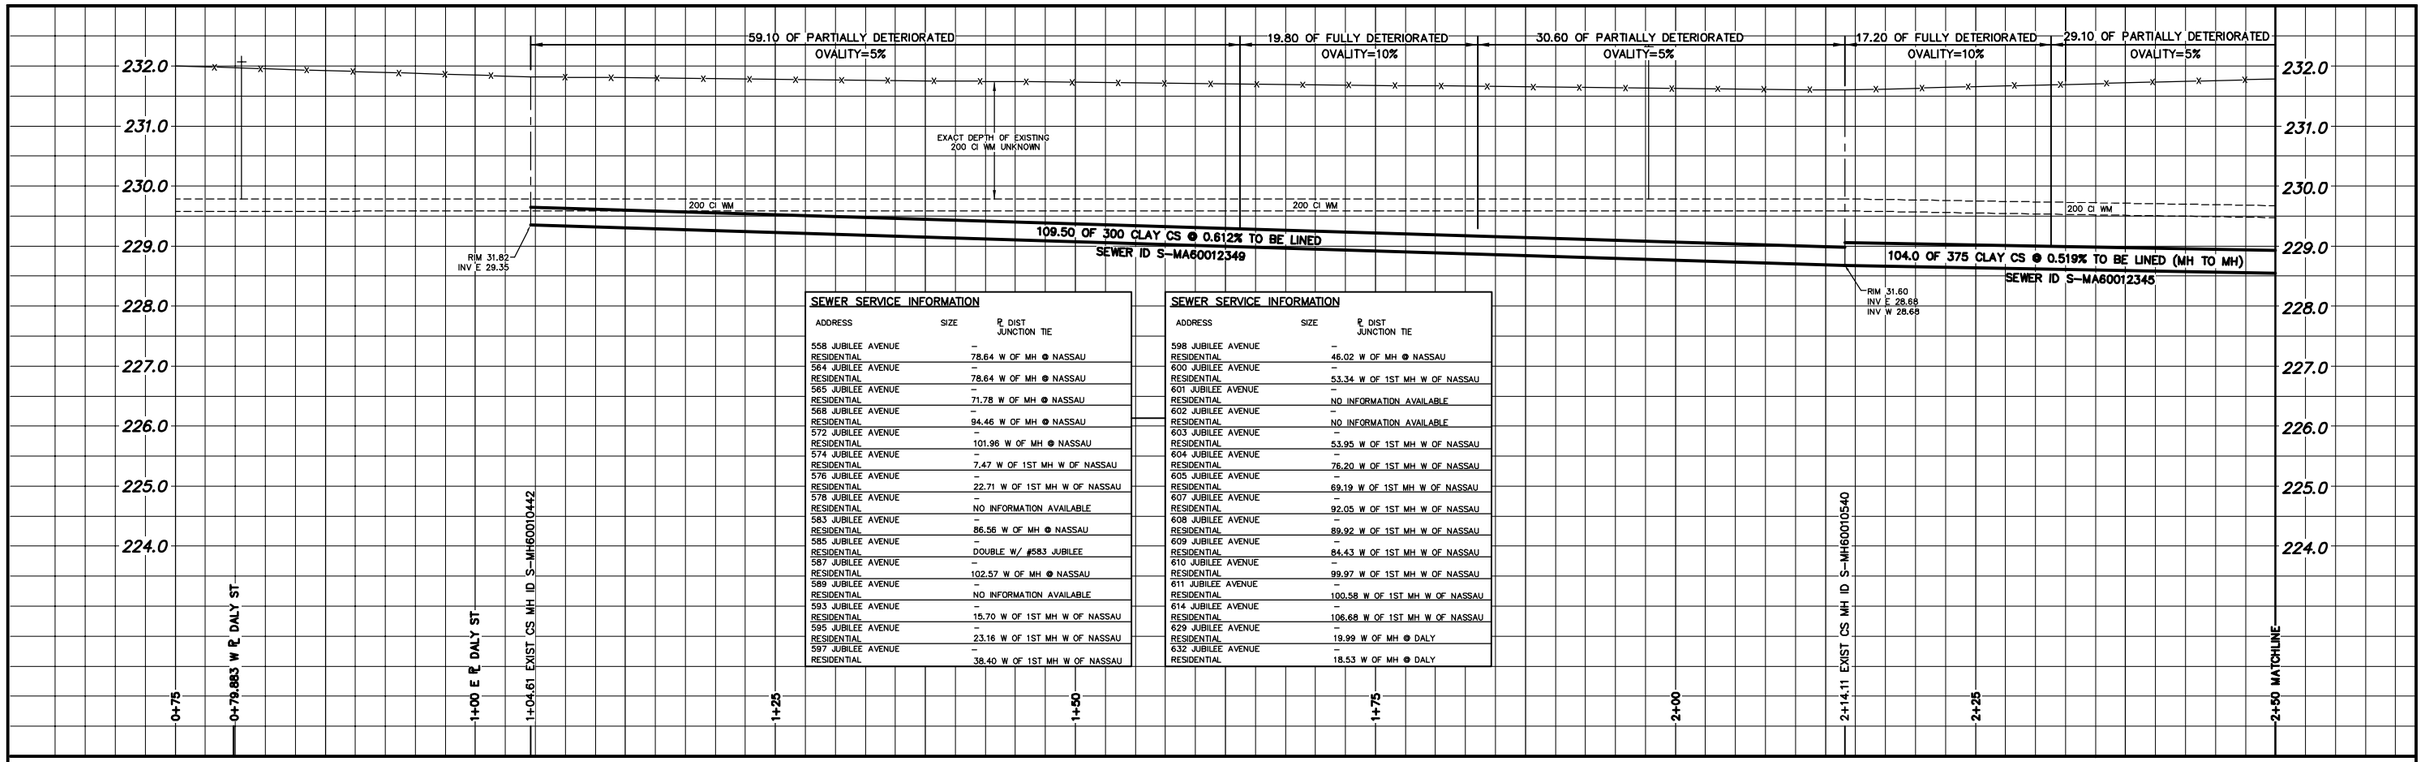

SEWER SERVICE INFORMATION

ADDRESS	SIZE	℄ DIST. JUNCTION TIE
558 JUBILEE AVENUE RESIDENTIAL	–	78.64 W OF MH @ NASSAU
564 JUBILEE AVENUE RESIDENTIAL	–	78.64 W OF MH @ NASSAU
565 JUBILEE AVENUE RESIDENTIAL	–	71.78 W OF MH @ NASSAU
568 JUBILEE AVENUE RESIDENTIAL	–	94.46 W OF MH @ NASSAU
572 JUBILEE AVENUE RESIDENTIAL	–	101.96 W OF MH @ NASSAU
574 JUBILEE AVENUE RESIDENTIAL	–	7.47 W OF 1ST MH W OF NASSAU
576 JUBILEE AVENUE RESIDENTIAL	–	22.71 W OF 1ST MH W OF NASSAU
578 JUBILEE AVENUE RESIDENTIAL	–	NO INFORMATION AVAILABLE
583 JUBILEE AVENUE RESIDENTIAL	–	86.56 W OF MH @ NASSAU
585 JUBILEE AVENUE RESIDENTIAL	–	DOUBLE W/ #583 JUBILEE
587 JUBILEE AVENUE RESIDENTIAL	–	102.57 W OF MH @ NASSAU
589 JUBILEE AVENUE RESIDENTIAL	–	NO INFORMATION AVAILABLE
593 JUBILEE AVENUE RESIDENTIAL	–	15.70 W OF 1ST MH W OF NASSAU
595 JUBILEE AVENUE RESIDENTIAL	–	23.16 W OF 1ST MH W OF NASSAU
597 JUBILEE AVENUE RESIDENTIAL	–	38.40 W OF 1ST MH W OF NASSAU

SEWER SERVICE INFORMATION

ADDRESS	SIZE	℄ DIST. JUNCTION TIE
598 JUBILEE AVENUE RESIDENTIAL	–	46.02 W OF MH @ NASSAU
600 JUBILEE AVENUE RESIDENTIAL	–	53.34 W OF 1ST MH W OF NASSAU
601 JUBILEE AVENUE RESIDENTIAL	–	NO INFORMATION AVAILABLE
602 JUBILEE AVENUE RESIDENTIAL	–	NO INFORMATION AVAILABLE
603 JUBILEE AVENUE RESIDENTIAL	–	53.95 W OF 1ST MH W OF NASSAU
604 JUBILEE AVENUE RESIDENTIAL	–	76.20 W OF 1ST MH W OF NASSAU
605 JUBILEE AVENUE RESIDENTIAL	–	69.19 W OF 1ST MH W OF NASSAU
607 JUBILEE AVENUE RESIDENTIAL	–	92.05 W OF 1ST MH W OF NASSAU
608 JUBILEE AVENUE RESIDENTIAL	–	89.92 W OF 1ST MH W OF NASSAU
609 JUBILEE AVENUE RESIDENTIAL	–	84.43 W OF 1ST MH W OF NASSAU
610 JUBILEE AVENUE RESIDENTIAL	–	99.97 W OF 1ST MH W OF NASSAU
611 JUBILEE AVENUE RESIDENTIAL	–	100.58 W OF 1ST MH W OF NASSAU
614 JUBILEE AVENUE RESIDENTIAL	–	106.68 W OF 1ST MH W OF NASSAU
629 JUBILEE AVENUE RESIDENTIAL	–	19.99 W OF MH @ DALY
632 JUBILEE AVENUE RESIDENTIAL	–	18.53 W OF MH @ DALY

NOTE: CHAINAGES SHOWN ARE ALONG ℄ OF JUBILEE AVENUE

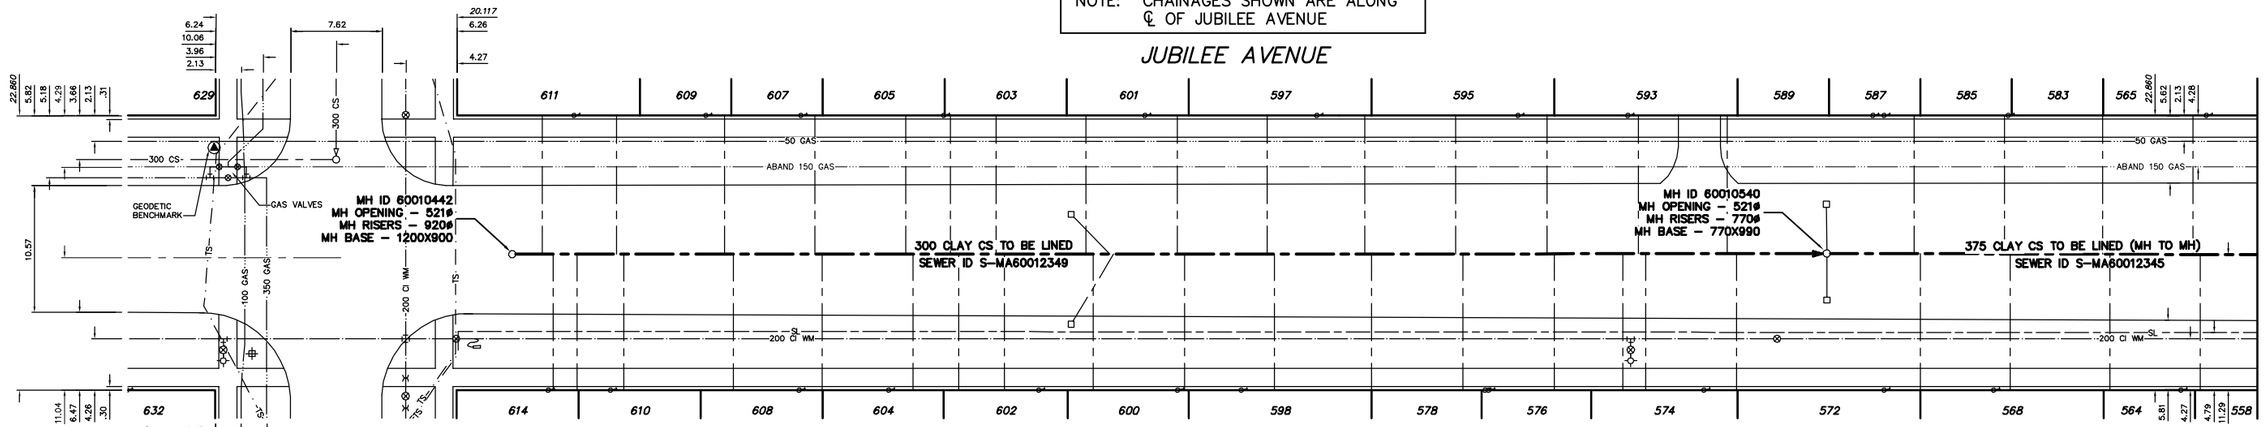

SEWER JUNCTION INFORMATION
FROM SEWER VIDEO INSPECTION
SEWER ID S-MA60012349

DISTANCE FROM MH ID S-MH60010442

2.50	E	150	NORTH	JN
3.40	E	150	SOUTH	JN
5.40	E	150	SOUTH	JN
8.70	E	150	NORTH	CN
9.30	E	150	SOUTH	JN
17.70	E	150	NORTH	JN
18.40	E	150	SOUTH	JN
25.20	E	150	NORTH	JN
25.80	E	150	SOUTH	JN
32.80	E	150	NORTH	JN
33.40	E	150	SOUTH	JN
36.50	E	150	NORTH	JN
37.20	E	150	SOUTH	JN
40.30	E	150	NORTH	JN
41.00	E	150	SOUTH	JN
47.80	E	150	NORTH	JN
48.40	E	150	SOUTH	JN

SEWER JUNCTION INFORMATION
FROM SEWER VIDEO INSPECTION
SEWER ID S-MA60012349

DISTANCE FROM MH ID S-MH60010442

55.40	E	150	NORTH	JN
56.00	E	150	SOUTH	JN
62.90	E	150	NORTH	JN
63.50	E	150	SOUTH	JN
71.00	E	150	NORTH	JN
71.60	E	150	SOUTH	JN
78.60	E	150	NORTH	JN
79.20	E	150	SOUTH	JN
86.20	E	150	NORTH	JN
86.80	E	150	SOUTH	JN
92.50	E	150	SOUTH	CN
93.80	E	150	NORTH	JN
94.40	E	150	SOUTH	JN
101.2	E	150	NORTH	JN
102.00	E	150	SOUTH	JN

SEWER JUNCTION INFORMATION
FROM SEWER VIDEO INSPECTION
SEWER ID S-MA60012345

DISTANCE FROM MH ID S-MH60010540

7.30	E	150	NORTH	JN
7.80	E	150	SOUTH	JN
14.80	E	150	NORTH	JN
15.30	E	150	SOUTH	JN
23.00	E	150	NORTH	JN
23.60	E	150	SOUTH	JN
30.50	E	150	NORTH	JN
31.10	E	150	SOUTH	JN

METRIC
WHOLE NUMBERS INDICATE MILLIMETRES
DECIMALIZED NUMBERS INDICATE METRES

0.0 5.0 10.0 15.0 20.0 25.0

WARNING

IF POWER EQUIPMENT OR EXPLOSIVES ARE TO BE USED FOR EXCAVATION ON THIS PROJECT THE CONTRACTOR MUST:
1) NOTIFY THE GAS COMPANY OF THE PROPOSED LOCATION OF EXCAVATION.
2) TAKE PRECAUTION TO AVOID DAMAGE TO GAS COMPANY INSTALLATIONS.

SEE PROVINCIAL REGULATION 210/72 FOR DETAILS

EXISTING	LEGEND–PLAN	PROPOSED	EXISTING	LEGEND–PLAN	PROPOSED	EXISTING	LEGEND–PROFILE	PROPOSED
200 WM	WATERMAIN	200 WM		SL , HYDRO		150 WM	WATERMAIN	150 WM
	HYDRANT			MTS			HYDRANT	
⊗	VALVE	⊗		TRAFFIC SIGNALS			VALVE	
525 LDS	LAND DRAINAGE SEWER	525 LDS	50 GAS	GAS	50 GAS	300 LDS	LAND DRAINAGE SEWER	300 LDS
375 WWS	WASTEWATER SEWER	375 WWS		SURVEY BAR		250 WWS	WASTEWATER SEWER	250 WWS
○	MANHOLE	●		FENCE			? PROFILE	
□	CATCH BASIN	■		POLE – HYDRO, MTS			GROUND ABOVE PIPE	
▽	CURB INLET	▼		CURB STOP			? DITCH (NORTH & WEST)	
	JUNCTIONS			GUY ANCHOR			? DITCH (SOUTH & EAST)	
	CULVERT			LIGHT STANDARD			GUTTER (NORTH & WEST)	
	ANODE			TREE			GUTTER (SOUTH & EAST)	

LOCATION APPROVED
UNDERGROUND STRUCTURES

SUPV. U/G STRUCTURES COMMITTEE — DATE

NOTE:
LOCATION OF UNDERGROUND STRUCTURES AS SHOWN ARE BASED ON THE BEST INFORMATION AVAILABLE BUT NO GUARANTEE IS GIVEN THAT ALL EXISTING UTILITIES ARE SHOWN OR THAT THE GIVEN LOCATIONS ARE EXACT. CONFIRMATION OF EXISTENCE AND EXACT LOCATION OF ALL SERVICES MUST BE OBTAINED FROM THE INDIVIDUAL UTILITIES BEFORE PROCEEDING WITH CONSTRUCTION.

B.M. ELEV. | FIELD BOOK #:
POSTED TO LBIS

NO.	REVISIONS	DATE	BY

CITY OF WINNIPEG
WATER AND WASTE
ENGINEERING DIVISION

DESIGNED BY	TW/SC	CHECKED BY	TW/KZ
DRAWN BY	RC	APPROVED BY	KZ
HOR. SCALE	1:250	RELEASED FOR CONSTRUCTION	
VERTICAL	1:50		
DATE	2006 06 28	DATE	

ENGINEER'S SEAL

ORIGINAL SIGNED BY
S.R.J. COURNOYER
06/06/29

BID OPPORTUNITY: 429–2006
FILENAME: 05871_to_74.dwg
PLOT DATE: 2006 06 28

Winnipeg

THE CITY OF WINNIPEG
WATER AND WASTE DEPARTMENT

2006 COMBINED SEWER RENEWALS
BY CIPP LINING

JUBILEE AVENUE

2ND MH W OF NASSAU ST S TO
1ST MH W OF NASSAU ST S

SHEET 6 OF 29

CITY DRAWING NUMBER
05871