SHEET: COW-A1 (05/2005)

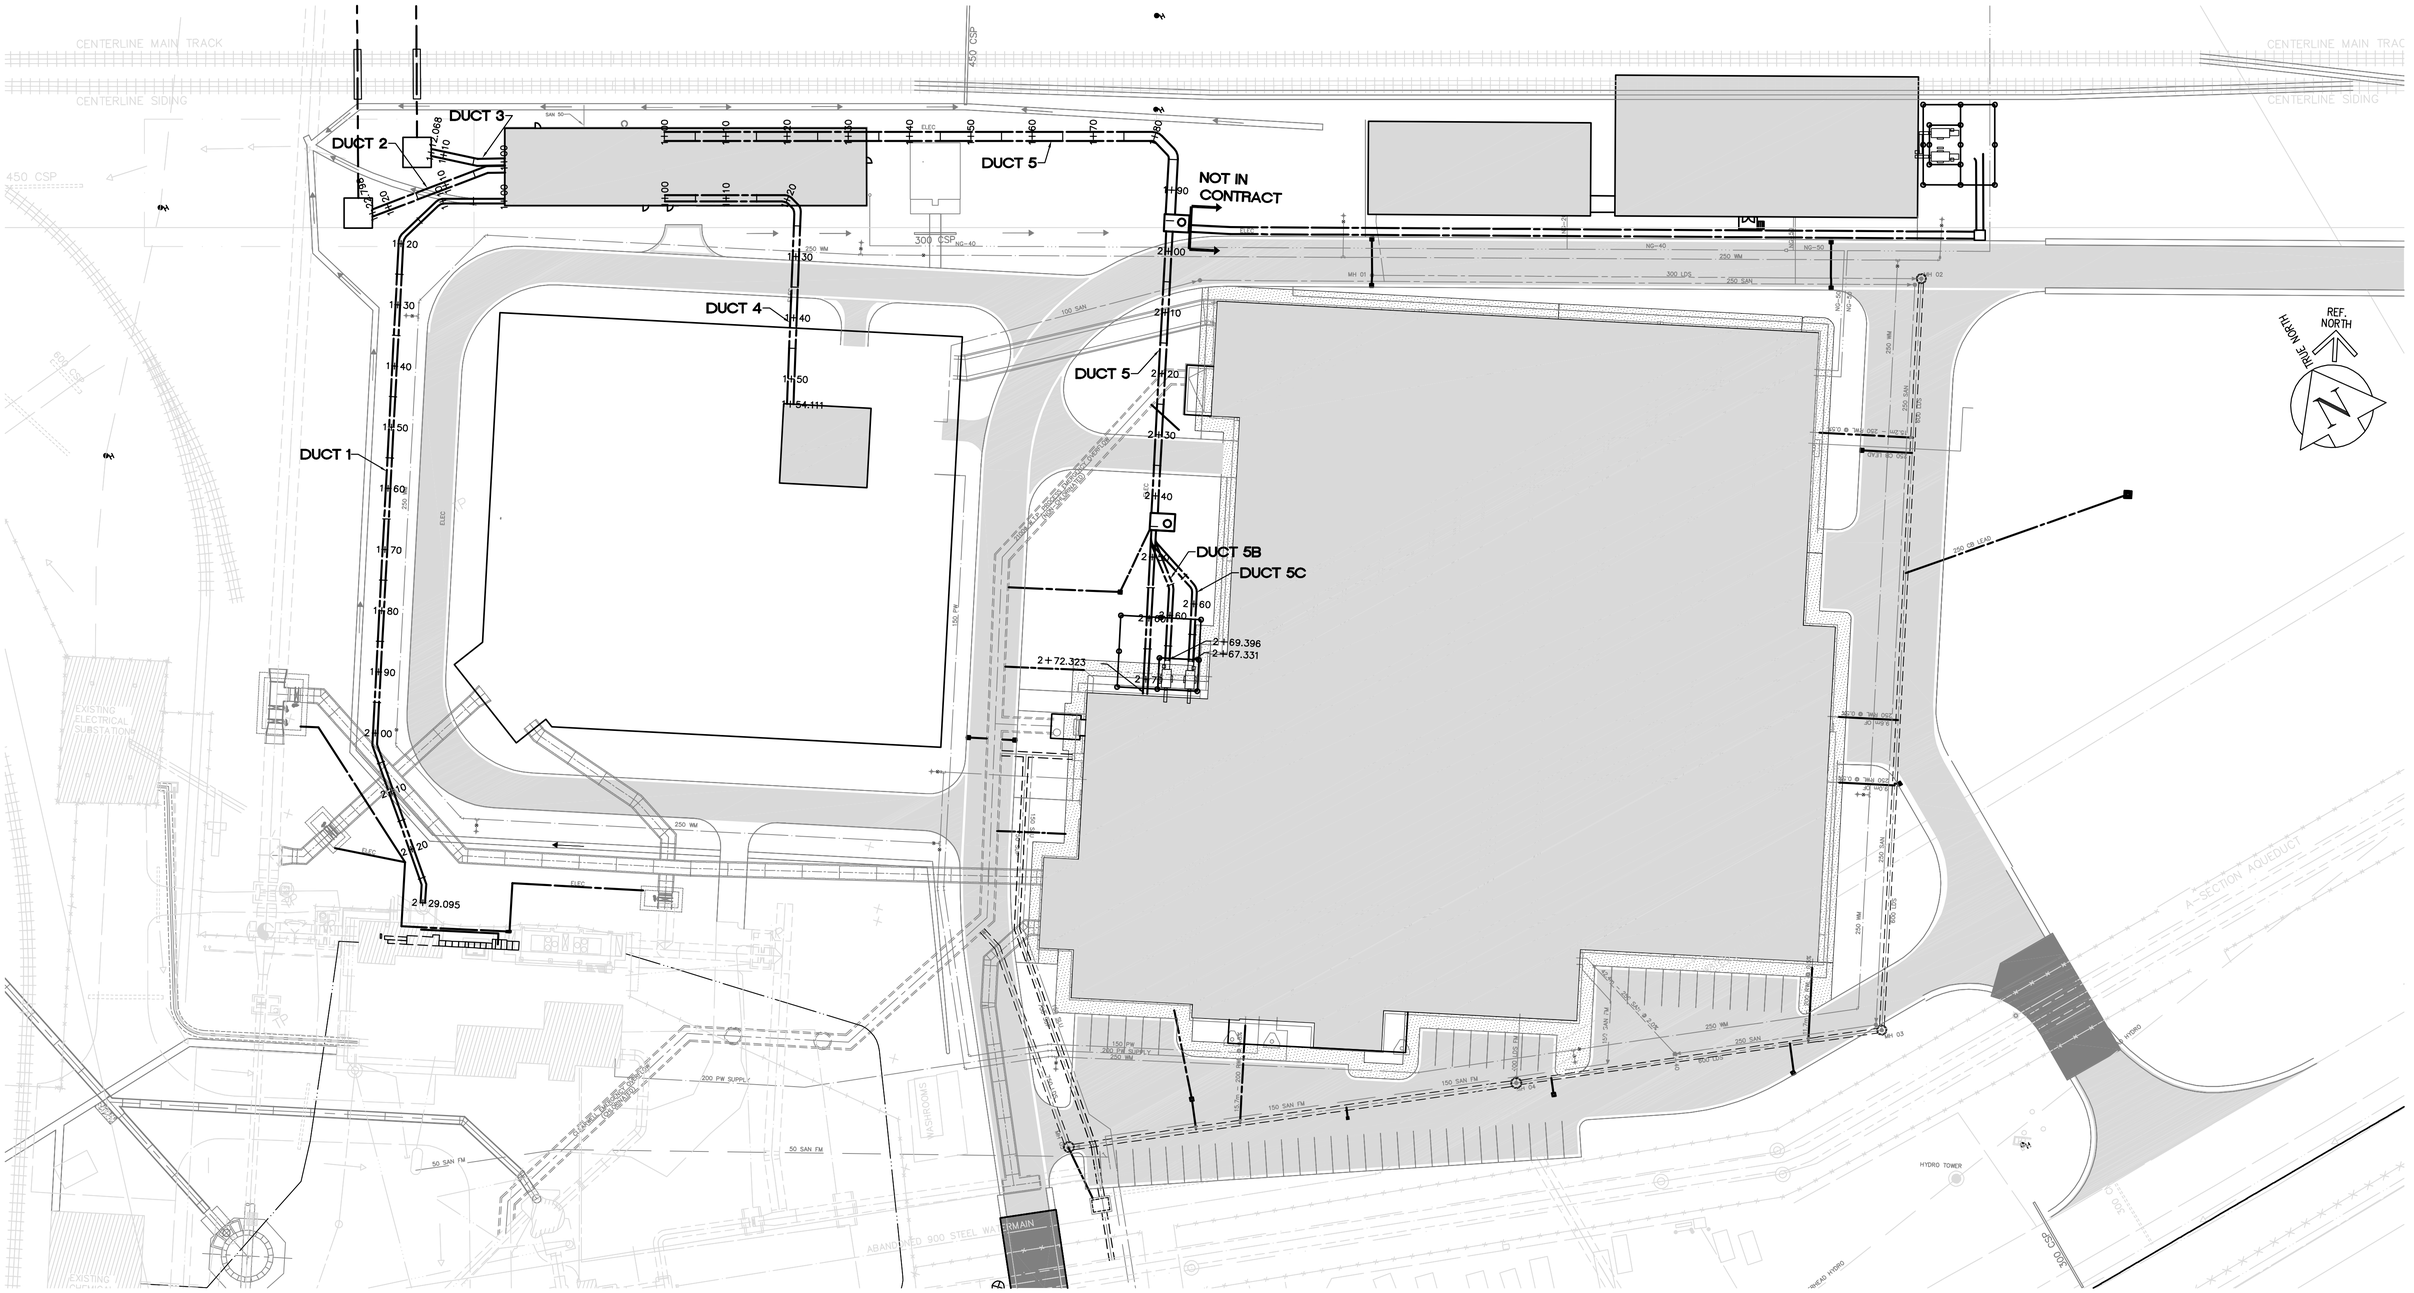

150 mm W.M.	WATERMAIN	150 mm W.M.		HYDRO			LIGHT STANDARD	
◇	HYDRANT			M.T.S.		←	ANCHOR	
⊗	VALVE	⊗		CONCRETE		$\bullet_H$	POLE	
300mm L.D.S.	LAND DRAINAGE SEWER	300mm L.D.S.		ASPHALT		391.0	CONTOURS	
250mm W.W.S.	WASTEWATER SEWER	250mm W.W.S.		PROPERTY LINE			RAIL X-ING SIGNAL	
○	MANHOLE	●		SURVEY BAR			℄ RAILWAY TRACK	
□	CATCH BASIN	■	232.750	ELEVATION	32.750		DITCH	
▽	CURB INLET	▼	5008	TREE				
	JUNCTIONS			ANODE				
	CULVERT			CONCRETE SIDEWALK				
	GAS			FENCE				
EXISTING	LEGEND – PLAN	PROPOSED	EXISTING	LEGEND – PLAN	PROPOSED	EXISTING	LEGEND – PLAN	PROPOSED

APEGM
Certificate of Authorization
Earth Tech Canada Inc.
No. 730 Expiry: April 30, 2007

B.M.
ELEV.

NO.	REVISIONS	DATE	BY
00	498-2006 ADDENDUM 7	06/10/20	MF

CH2MHILL
Frederickson Cooper ARCHITECTS
EarthTech A Tyco International Ltd. Company

DESIGNED BY	BLM, GSK	CHECKED BY	
DRAWN BY	MAF	APPROVED BY	AHL
SCALE:	1:500	RELEASED FOR CONSTRUCTION BY:	R. SOROKOWSKI
DATE	2006/10/18	DATE	2006/10/20

ENGINEER'S SEAL
ORIGINAL SIGNED BY
B.L. MOORE
2006/10/20

CONSULTANT DRAWING NO.
WG-C0103

Winnipeg
THE CITY OF WINNIPEG
WATER AND WASTE DEPARTMENT
ENGINEERING DIVISION

WATER TREATMENT PLANT
STANDBY POWER GENERATOR

CITY FILE NUMBER
SHEET OF

ELECTRICAL
DUCT BANK LOCATION PLAN

CITY DRAWING NUMBER
1-0601G-A-C0103-001-00D

Last Save: 2006-10-20 1:40 AM

L:\WORK\79000\79538\02A-CAD\ELE\CONTR\HYDRO DUCT\DUCT-2.DWG