COW-A3 (02/2006)

FLOW SENSOR TRANSMITTER	CONTROL PANEL	
	FIELD CABLE TERMINALS	PLC SECTION
	INSTRUMENT POWER SUPPLY BOARD	ANALOGUE INPUT CARD

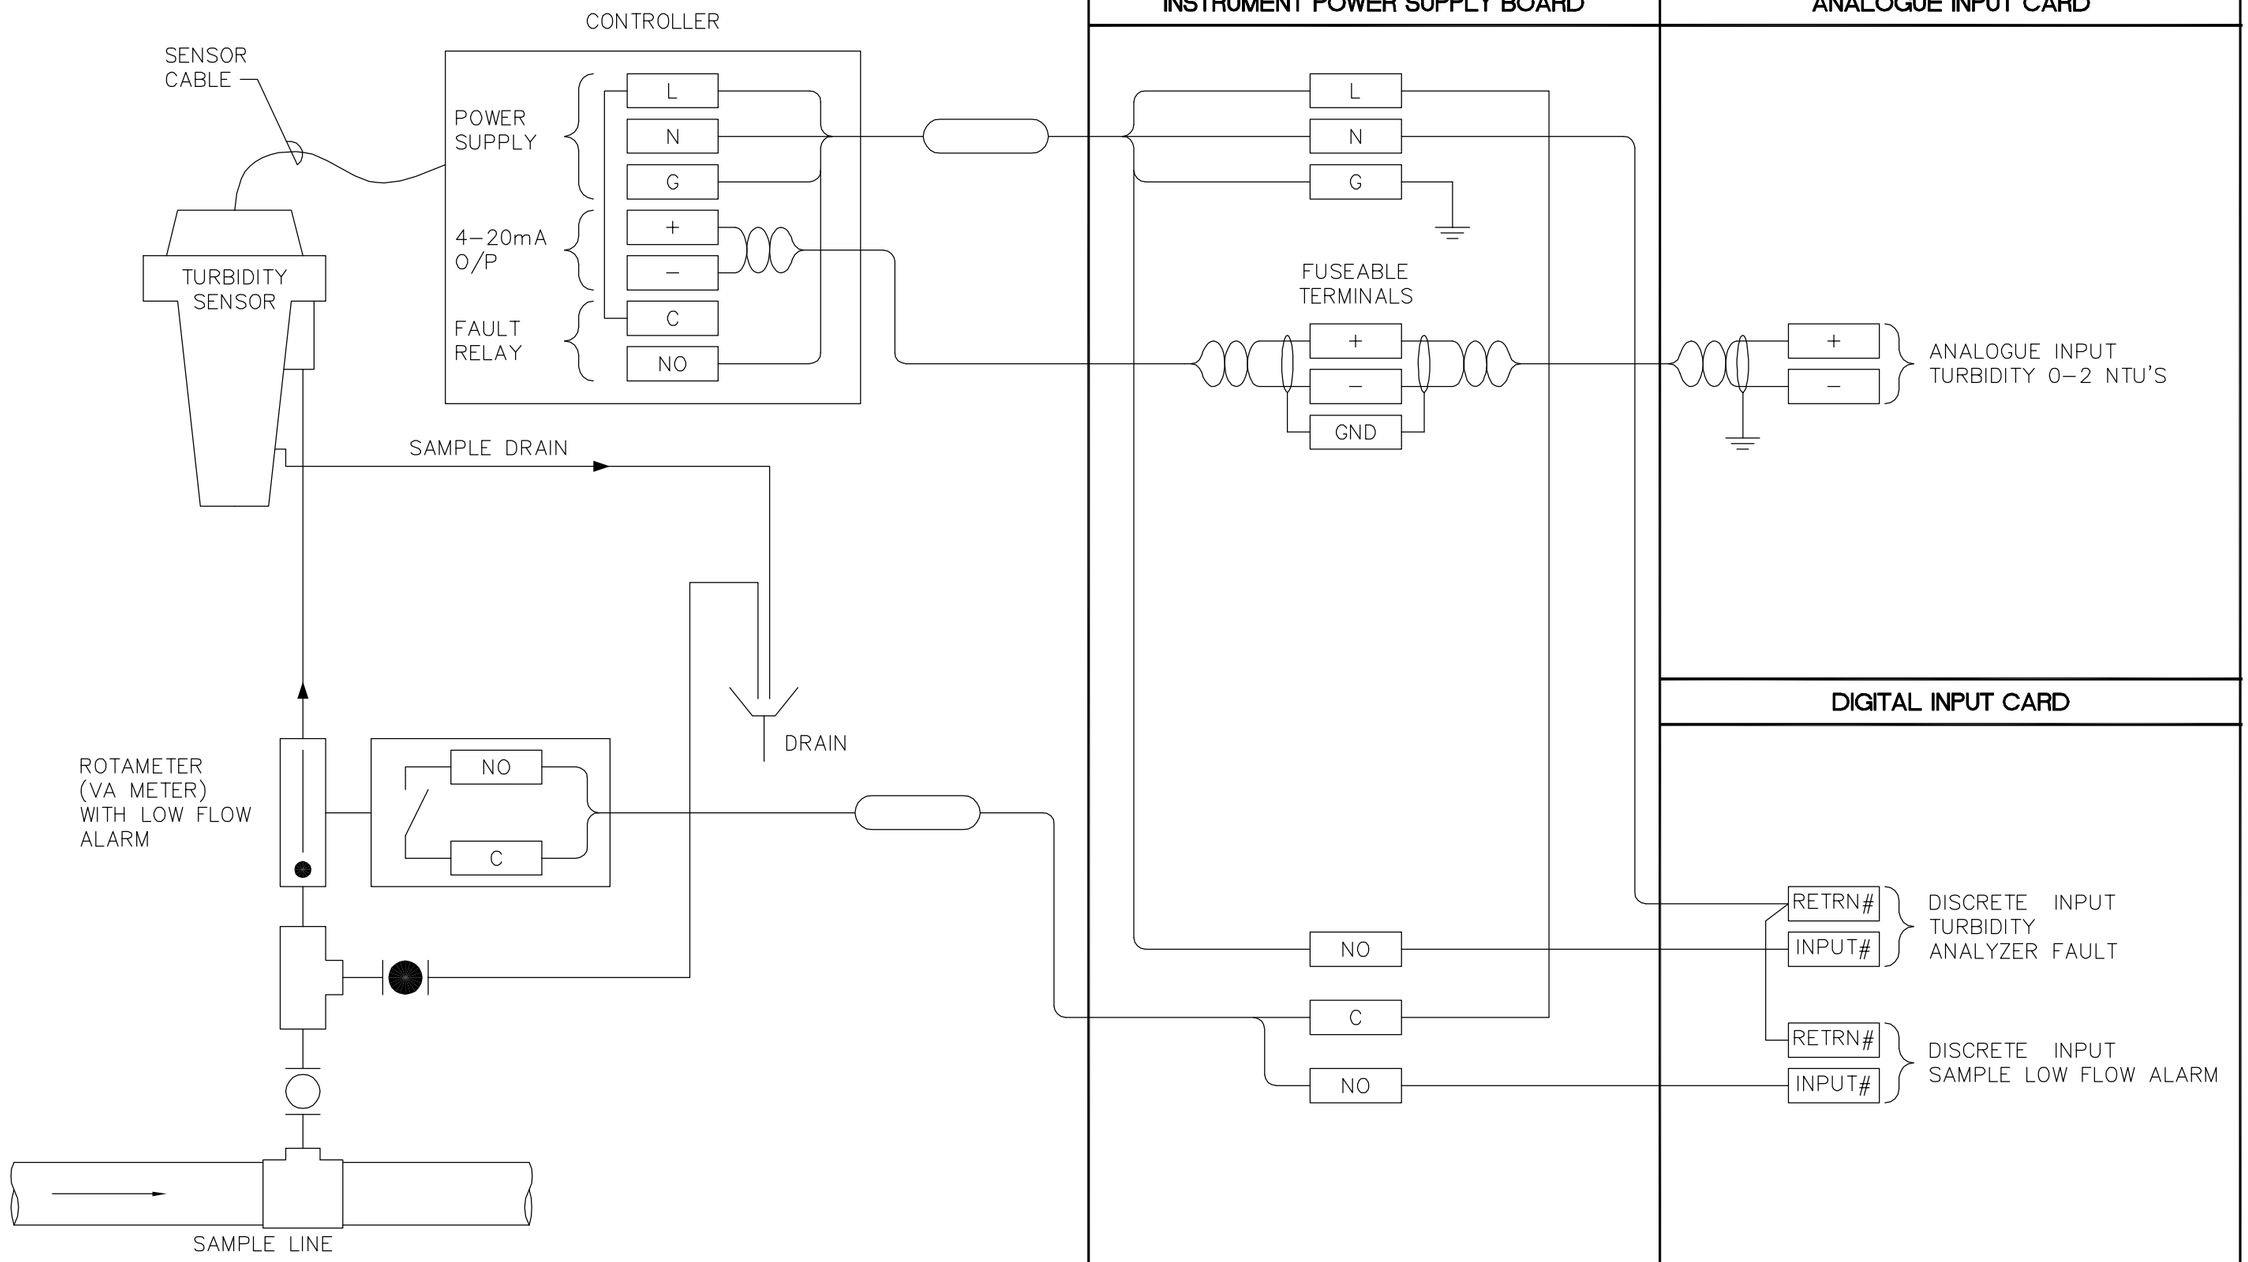

APEGM
Certificate of Authorization
Earth Tech Canada Inc.
No. 730 Expiry: April 30, 2006

B.M.
ELEV.

NO.	REVISIONS	DATE	BY
00	ISSUED FOR TENDER	06/03/29	GLG

CH2MHILL / Fredericksen Cooper Architects
Earth Tech (A Tyco International Ltd. Company)

DESIGNED BY	NT	CHECKED BY	SWT
DRAWN BY	CPG	APPROVED BY	AHL
SCALE:	NTS	RELEASED FOR CONSTRUCTION BY:	R. SOROKOWSKI
DATE	2005/06/07	DATE	2006/03/29

ENGINEER'S SEAL
ORIGINAL SIGNED BY
S.W. TORMEY
2006/03/29

CONSULTANT DRAWING NO.
WB-A0459

Winnipeg
THE CITY OF WINNIPEG
WATER AND WASTE DEPARTMENT
ENGINEERING DIVISION

WATER TREATMENT PLANT
MAIN BUILDING
MECHANICAL AND ELECTRICAL

CITY FILE NUMBER
SHEET OF

AUTOMATION / I&C
TYPICAL TURBITITY ANALYZER
INSTRUMENTATION LOOP DIAGRAM

CITY DRAWING NUMBER
1-0601B-H-A0459-001-00B

Last Save: 2006-03-28 9:17 AM

L:\WORK\79000\79538\02A-CAD\INST\CONTR\WTP DETAILED DESIGN\DN_WB-A0459_ET.DWG