COW-A3 (02/2006)

VALVE CONNECTIONS

CONTROL PANEL

FIELD CABLE TERMINALS

PLC SECTION

DIGITAL INPUT CARD

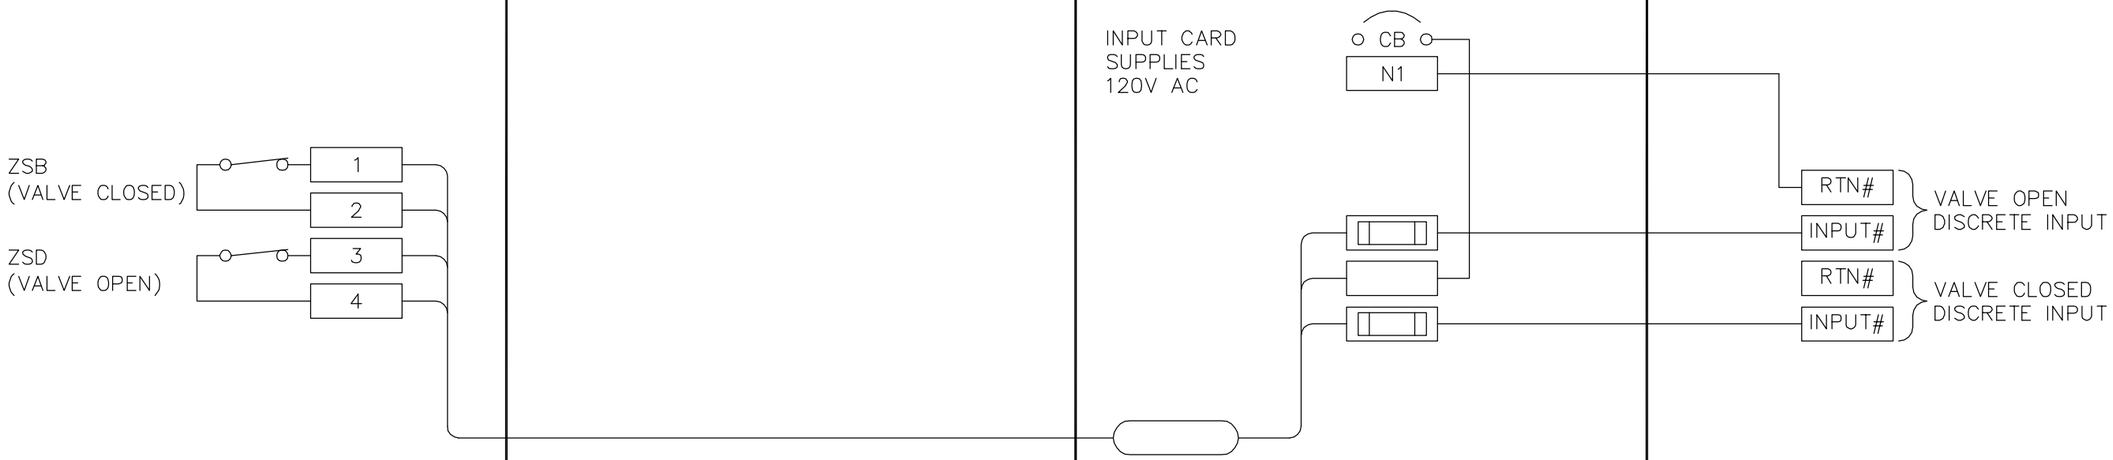

Certificate of Authorization
Earth Tech Canada Inc.
No. 730 Expiry: April 30, 2006

B.M. ELEV.

NO.	REVISIONS	DATE	BY
00	ISSUED FOR TENDER	06/03/29	GLG

CH2MHILL / Fredericksen Cooper Architects / EarthTech

DESIGNED BY	NT	CHECKED BY	SWT
DRAWN BY	GLG	APPROVED BY	AHL
SCALE:	NTS	RELEASED FOR CONSTRUCTION BY:	R. SOROKOWSKI
DATE	2006/02/03	DATE	2006/03/29

ENGINEER'S SEAL

ORIGINAL SIGNED BY
S.W. TORMEY
2006/03/29

CONSULTANT DRAWING NO.
WB-A0464

THE CITY OF WINNIPEG
WATER AND WASTE DEPARTMENT
ENGINEERING DIVISION

WATER TREATMENT PLANT
MAIN BUILDING
MECHANICAL AND ELECTRICAL

AUTOMATION / I&C
TYPICAL VALVE LIMIT SWITCH
INSTRUMENTATION LOOP DIAGRAM

CITY FILE NUMBER

SHEET OF

CITY DRAWING NUMBER
1-06018-H-A0464-001-00B

Last Save: 2006-03-28 9:14 AM

L:\WORK\79000\79538\02A-CAD\INST\CONTR\WTP DETAILED DESIGN\DN_WB-A0464_ET.DWG