SHEET: COW-A1 (05/2005)

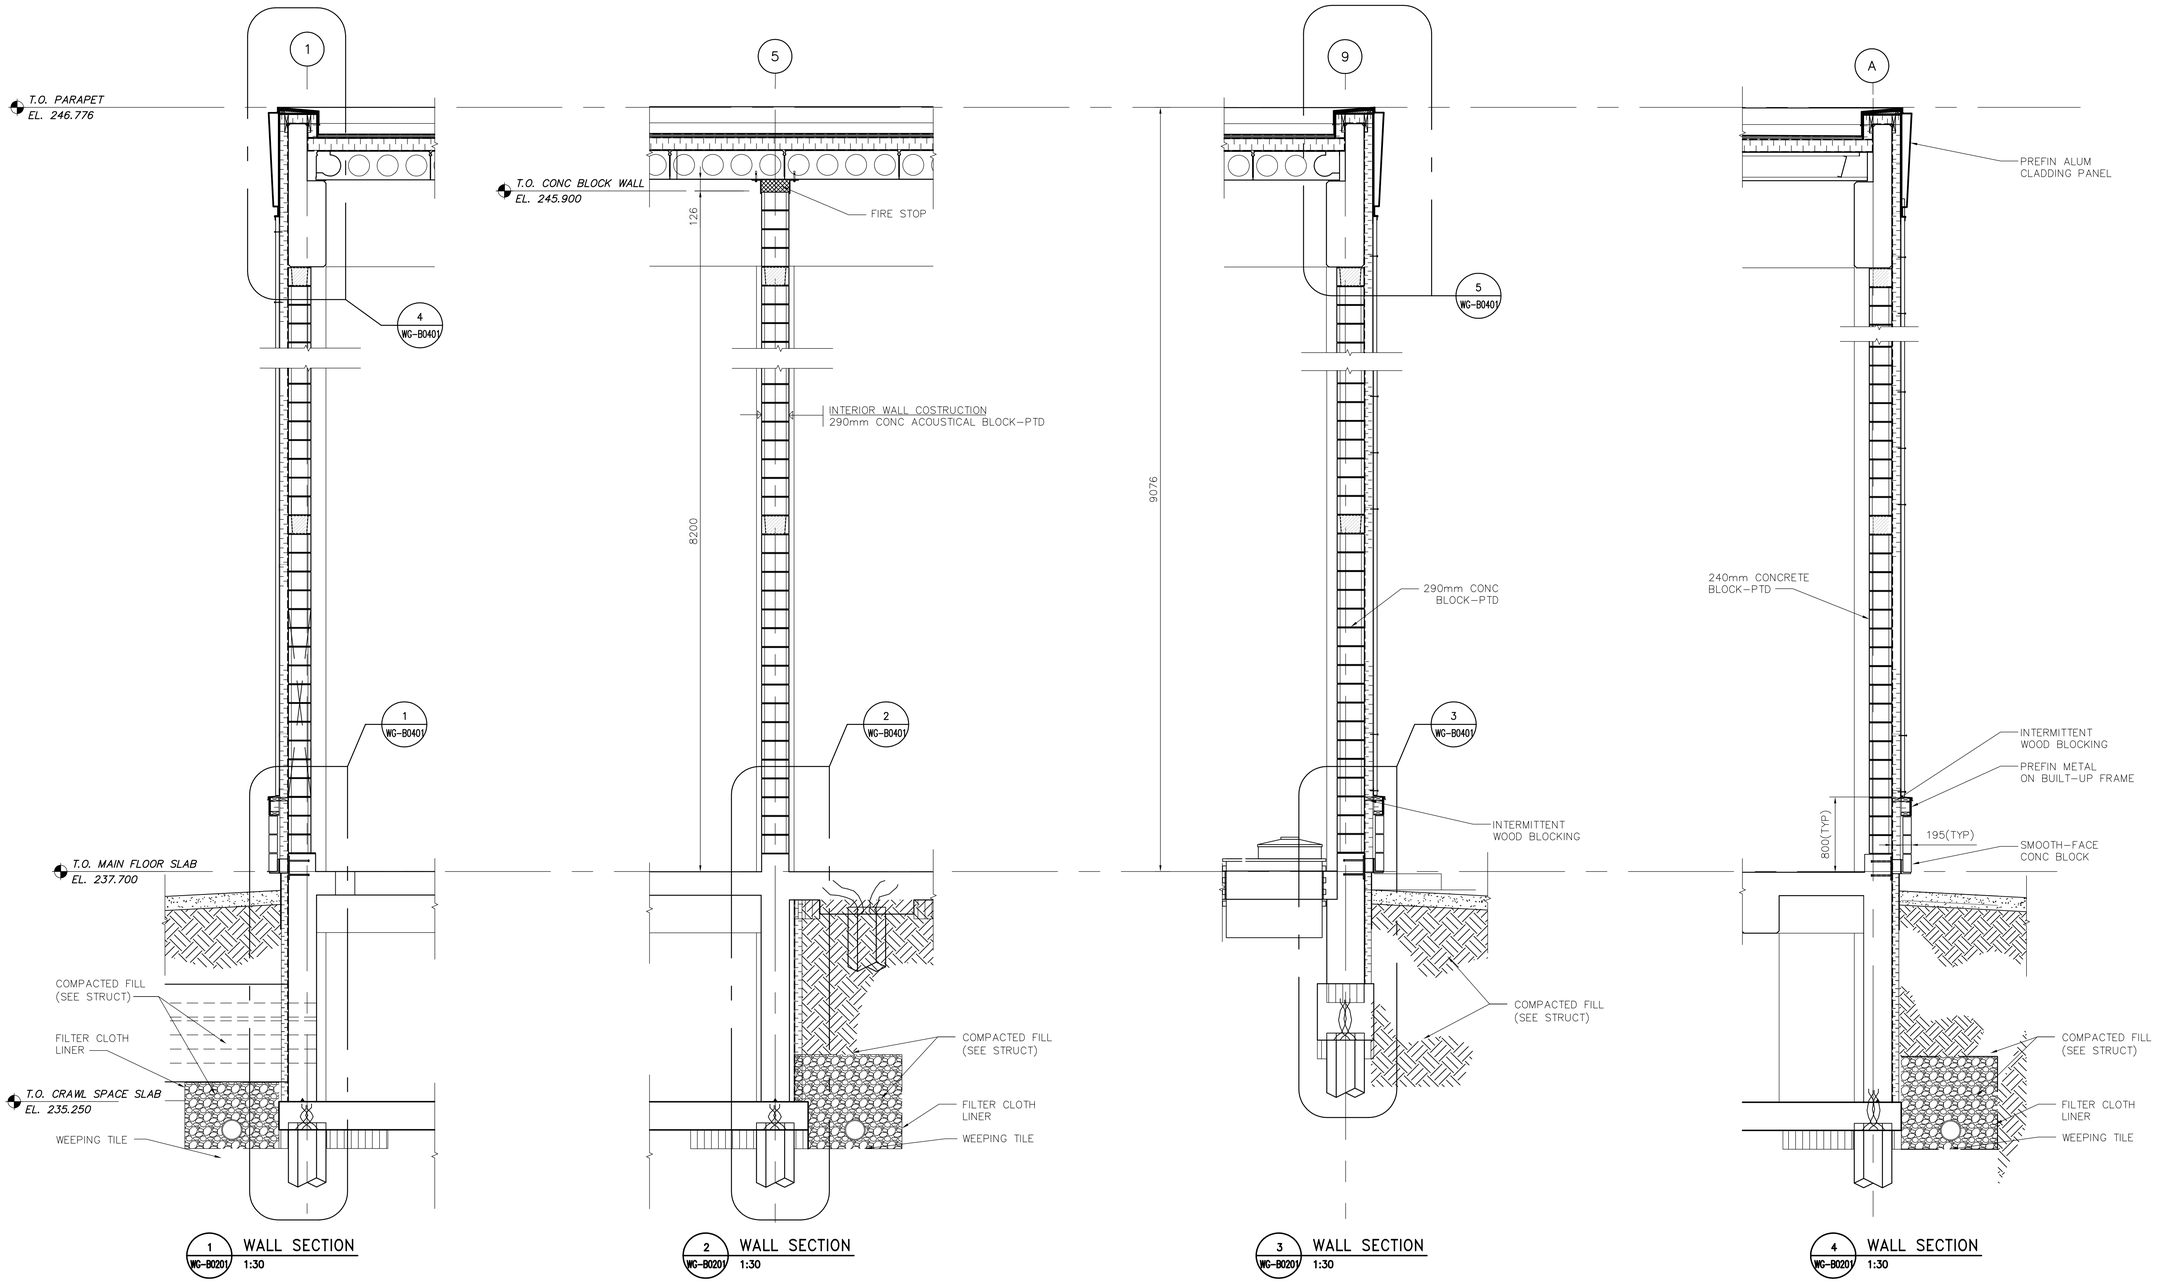

1 WG-B0201 WALL SECTION 1:30

2 WG-B0201 WALL SECTION 1:30

3 WG-B0201 WALL SECTION 1:30

4 WG-B0201 WALL SECTION 1:30

B.M.
ELEV.

NO.	REVISIONS	DATE	BY
00	ISSUED FOR TENDER	06/08/28	AL

CH2MHILL
Fredericksen Cooper ARCHITECTS
EarthTech A Tyco International Ltd. Company

DESIGNED BY	NC	CHECKED BY	LK
DRAWN BY	AL	APPROVED BY	AHL
SCALE:	AS SHOWN	RELEASED FOR CONSTRUCTION BY:	R. SOROKOWSKI
DATE	2006/06/01	DATE	2006/08/30

ENGINEER'S SEAL

ORIGINAL SIGNED BY
N. COOPER
2006/08/30

CONSULTANT DRAWING NO.
WG-B0202

Winnipeg

THE CITY OF WINNIPEG
WATER AND WASTE DEPARTMENT
ENGINEERING DIVISION

WATER TREATMENT PLANT
STANDBY POWER GENERATOR

CITY FILE NUMBER

SHEET OF

ARCHITECTURAL
WALL SECTIONS

CITY DRAWING NUMBER
1-0601G-A-B0202-001-00D

Last Save: 2006-05-29 4:06 PM

\\FCA-S\DATA\NC\JOBDATA\2004\04018 WINNIPEG WATER TREATMENT\02A-CAD\GENSET BLDG\CONT DWGS\ARCH DWGS\06-05-03\WP-B0401.DWG