SHEET: COW-A1 (05/2005)

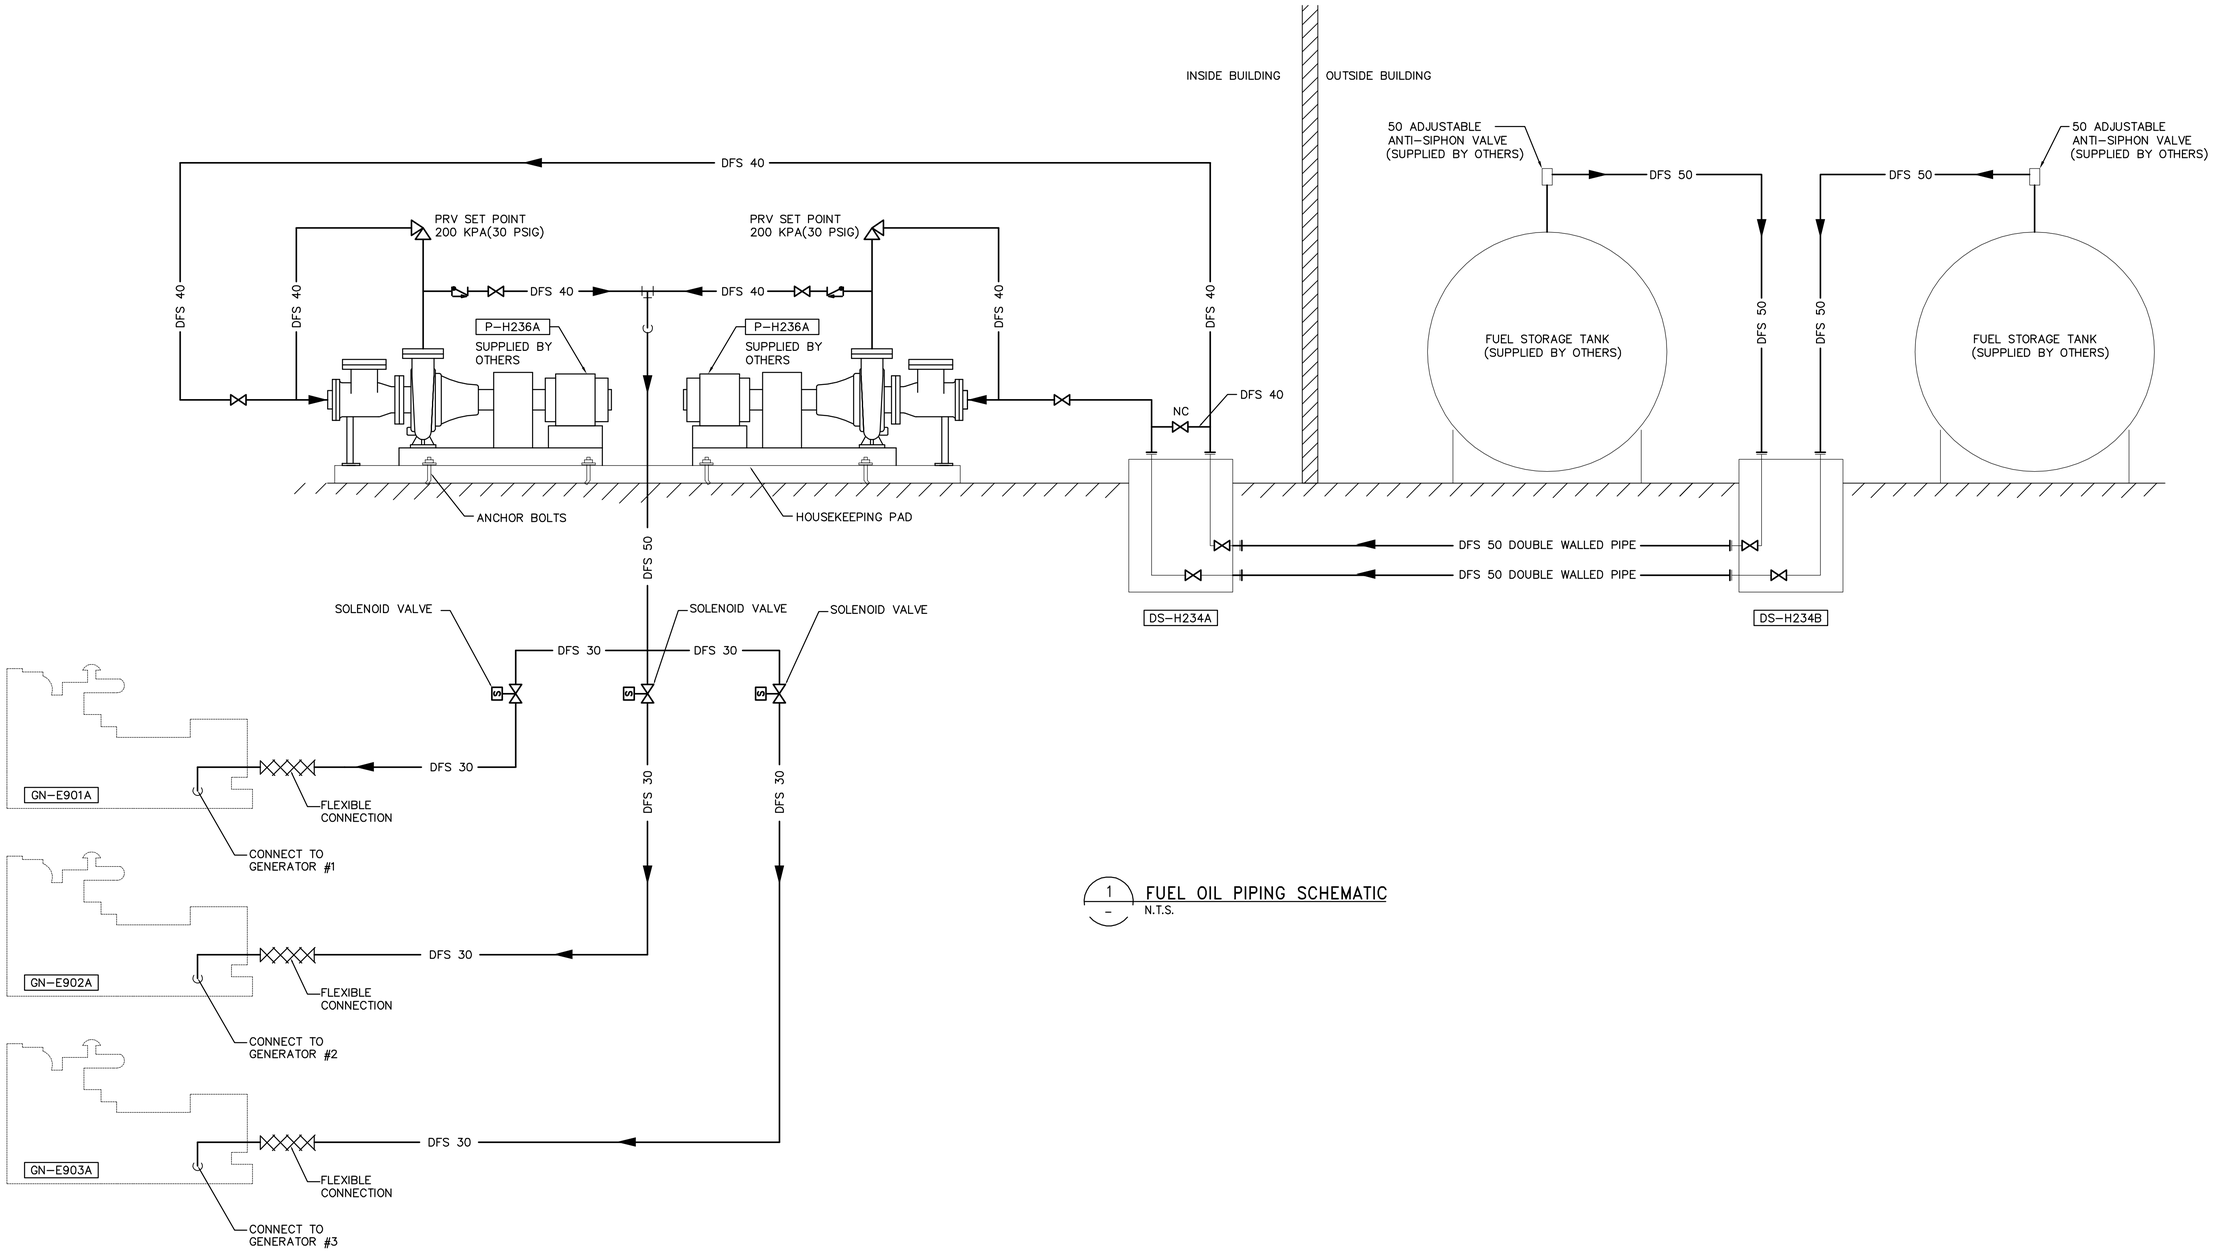

1 – FUEL OIL PIPING SCHEMATIC
N.T.S.

APEGM
Certificate of Authorization
Earth Tech Canada Inc.
No. 730 Expiry: April 30, 2007

NO.	REVISIONS	DATE	BY
00	ISSUED FOR TENDER	06/08/28	LJW

B.M.
ELEV.

CH2MHILL
Fredericksen Cooper
ARCHITECTS
EarthTech
A Tyco International Ltd. Company

DESIGNED BY	AB/LJW	CHECKED BY	AMA, PVL
DRAWN BY	LJW	APPROVED BY	AHL
SCALE:	N.T.S.	RELEASED FOR CONSTRUCTION BY:	R. SOROKOWSKI
DATE	2006/05/29	DATE	2006/08/30

ENGINEER'S SEAL
ORIGINAL SIGNED BY
A. BURACHYNSKY
2006/08/30

CONSULTANT DRAWING NO.
WG-H0505

Winnipeg
THE CITY OF WINNIPEG
WATER AND WASTE DEPARTMENT
ENGINEERING DIVISION

WATER TREATMENT PLANT
STANDBY POWER GENERATOR

CITY FILE NUMBER
SHEET OF

MECHANICAL
FUEL OIL PIPING SCHEMATIC

CITY DRAWING NUMBER
1-0601G-G-H0505-001-000