COW-A3 (02/2006)

CLEARWELL OUTLET VALVE FV-T302A VAULT FLOOD SWITCH L2-T302A	JUNCTION BOX TJB-Y13	JUNCTION BOX IN DEACON BOOSTER PS TJB-D22	MAIN CONTROL PANEL CP-D21	PLC SECTION
				DIGITAL INPUT CARD

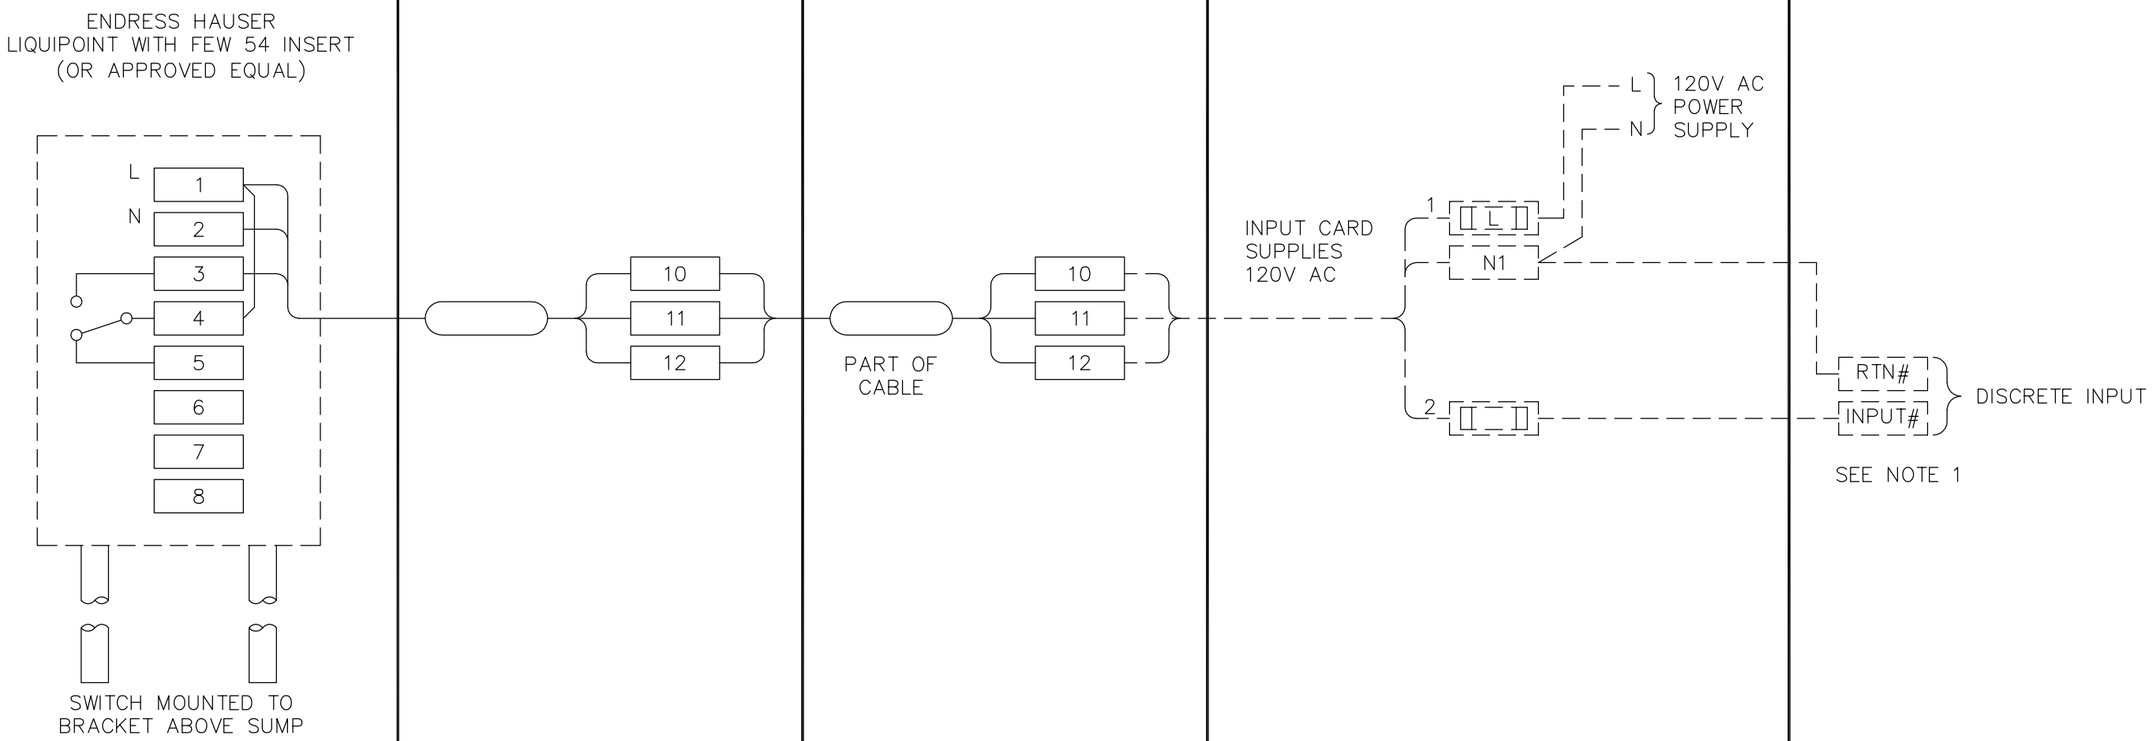

NOTE:

1. PLC ADDRESS TO BE AGREED ON SITE.

APEGM
Certificate of Authorization
Earth Tech Canada Inc.
No. 730 Expiry: April 30, 2007

B.M.
ELEV.

NO.	REVISIONS	DATE	BY
00	ISSUED FOR TENDER	06/08/28	LAE

CH2MHILL
Fredericksen Cooper
ARCHITECTS
EarthTech
A Tyco International Ltd. Company

DESIGNED BY	NT	CHECKED BY	BLM
DRAWN BY	SRP	APPROVED BY	AHL
SCALE:	NTS	RELEASED FOR CONSTRUCTION BY:	R. SOROKOWSKI
DATE	2006/08/17	DATE	2006/08/30

ENGINEER'S SEAL
ORIGINAL
SIGNED BY
B.L. MOORE
2006/08/30

CONSULTANT DRAWING NO.
WG-A0404

Winnipeg
THE CITY OF WINNIPEG
WATER AND WASTE DEPARTMENT
ENGINEERING DIVISION

WATER TREATMENT PLANT
STANDBY POWER GENERATOR

CITY FILE NUMBER
SHEET OF

AUTOMATION / I&C
LS-T302A VALVE VAULT FLOOD SWITCH
LOOP DIAGRAM

CITY DRAWING NUMBER
1-0601G-H-A0404-001-00B

Last Save: 2006-08-25 9:16 AM

L:\WORK\79000\79538\02A-CAD\INST\CONTR\GENERATOR BUILDING\DN_WG-A0404_ET.DWG