WO 101-84

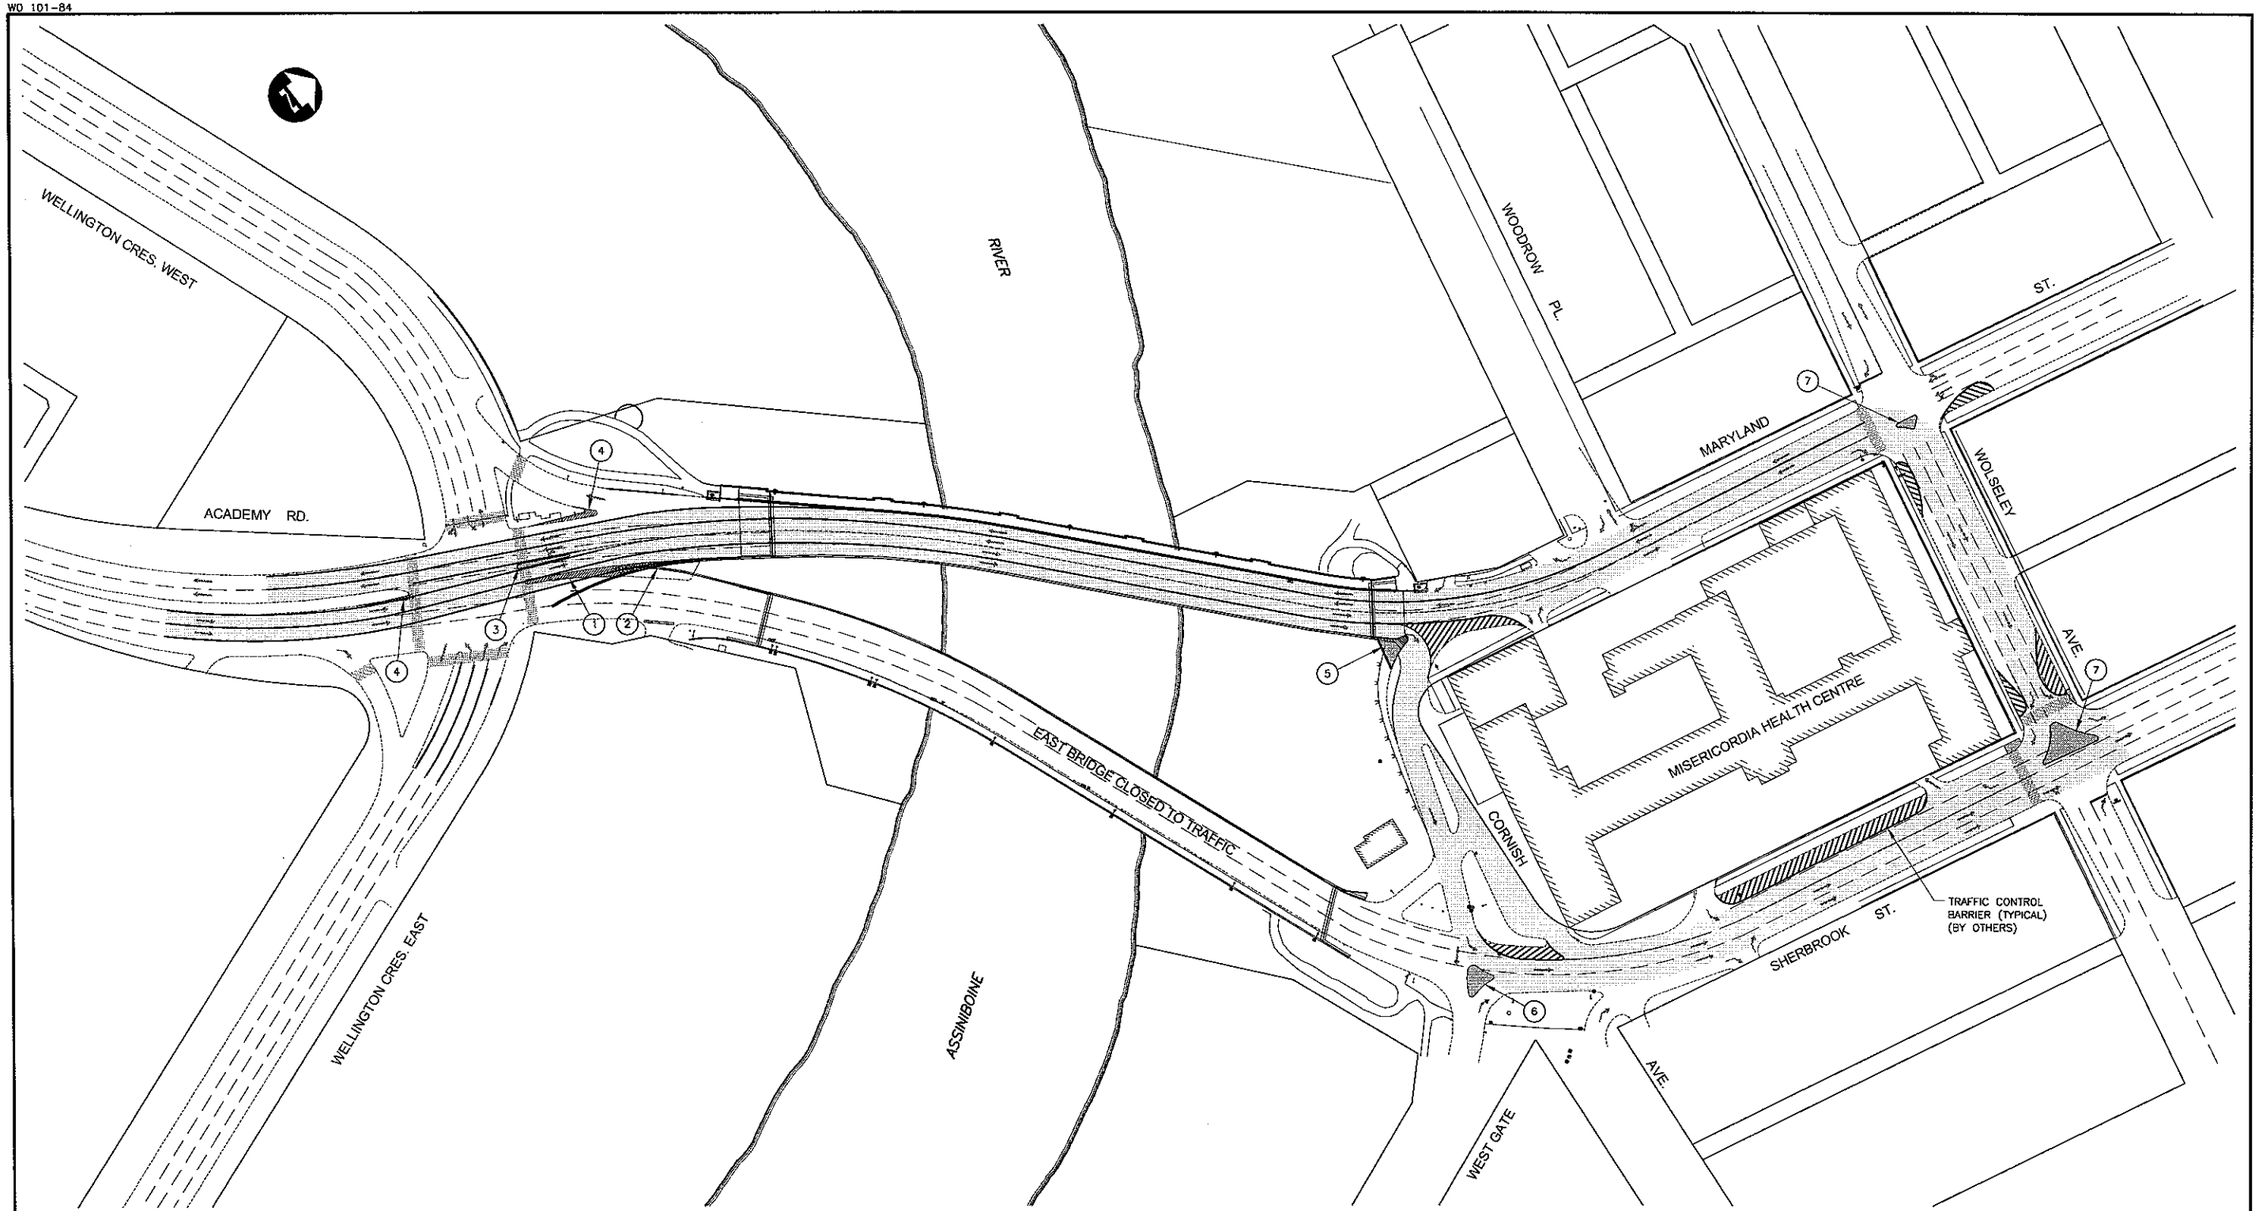

DETOUR WORK:

1. REMOVE EXISTING MEDIAN AND CONSTRUCT DETOUR LANES. SEE SHEET No. 04
2. DETOUR MEDIAN WORKS. SEE SHEET No. 04
3. CONSTRUCT DETOUR TRAFFIC ISLAND. SEE SHEET No. 04
4. MEDIAN OR TRAFFIC ISLAND MODIFICATIONS. SEE SHEET No. 04
5. REMOVE EXIST. G.R.E.A.T. UNIT, CONCRETE BARRIER AND MEDIAN AND CONSTRUCT DETOUR LANE C/W STEEL SHEET PILING RETAINING WALL. SEE SHEET No. 05
6. CONSTRUCT DETOUR TRAFFIC ISLAND. SEE SHEET No. 05
7. CONSTRUCT DETOUR TRAFFIC ISLAND. SEE SHEET No. 06

LEGEND

TRAFFIC SIGNED LANE CLOSURE BY OTHERS

PROPOSED PEDESTRIAN CORRIDOR BY OTHERS

NO.	REVISIONS	DATE	BY
2	ISSUED FOR TENDER	02/02/06	N.B.G.
1	ISSUED FOR CITY REVIEW	12/14/05	R.A.W.

B.M. ELEV.

DESIGNED BY R.A.W.
DRAWN BY S.K.B.
CHECKED BY R.A.W.
REVIEWED BY R.A.W.
HOR. SCALE 1 : 750
VERTICAL
DATE DEC., 2005

DILLON CONSULTING

RELEASED FOR CONSTRUCTION
DATE 01-31-06

ENGINEER'S SEAL: PROVINCE OF MANITOBA, Jan 31/06, R.A. WIEBE, REGISTERED PROFESSIONAL ENGINEER

CONSULTANT PROJECT NO. 05-5069-1000

Winnipeg

THE CITY OF WINNIPEG
PUBLIC WORKS DEPARTMENT

MARYLAND TWIN BRIDGES REHABILITATION PROJECT
EAST BRIDGE REHABILITATION

CITY DRAWING NUMBER B108-06-03
SHEET 03 OF 38

DETOUR WORKS
OVERALL PLAN

4DILLON ACAD FILE: G:\CAD\055069\CONTRACT\TENDER\03_DETOUR_OVERALL.DWG 01/27/06