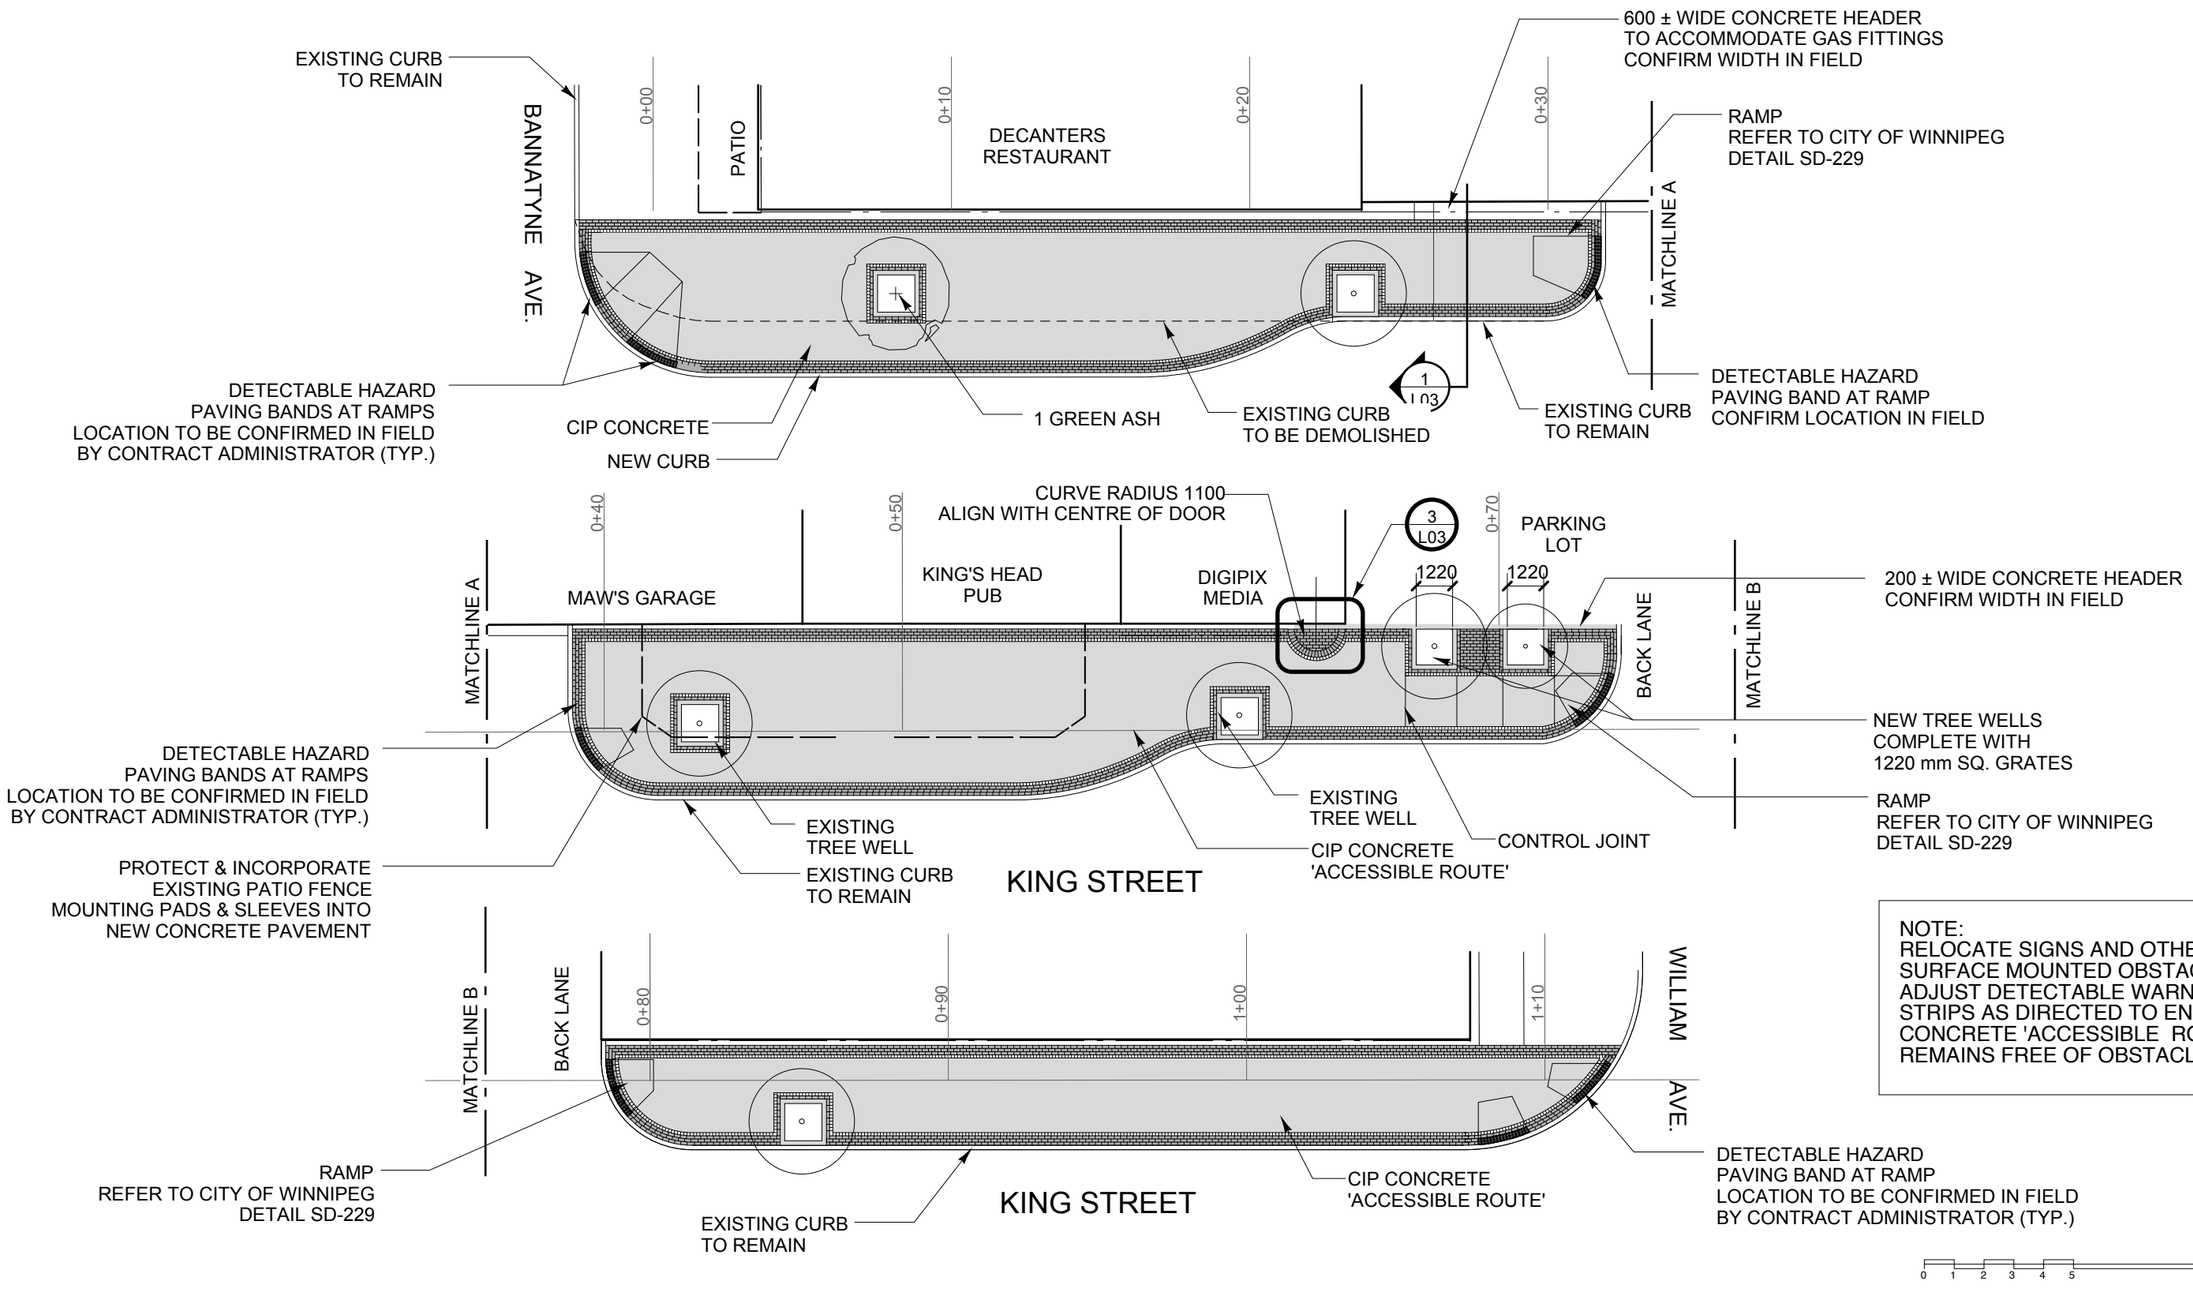

NOTE:
RELOCATE SIGNS AND OTHER SURFACE MOUNTED OBSTACLES OR ADJUST DETECTABLE WARNING STRIPS AS DIRECTED TO ENSURE CONCRETE 'ACCESSIBLE ROUTE' REMAINS FREE OF OBSTACLES.

LEGEND

- ENDICOTT PAVERS
- HALF HOLLAND PAVERS
- CAST-IN-PLACE CONCRETE
- DETECTABLE HAZARD PAVERS
- EXISTING TREE
- NEW TREE

HILDERMAN THOMAS FRANK CRAMM
Landscape Architecture • Planning
500 - 115 Bannatyne Avenue East, Winnipeg, MB R3B 0R3
Phone: 204.944.9907 Fax: 204.957.1467

B.M.
ELEV.

NO.	REVISIONS	DATE (YY.MM.DD)	BY
1	RELEASED FOR TENDER	8/31/06	RGM
0	RELEASED FOR REVIEW	8/30/06	RGM

WARDROP Engineering Inc.

DESIGNED: RGM
DRAWN: RGM/MB
SCALE: 1:200
APPROVED: RGM
DATE 8/31/06

CONSULTANT DRAWING NO
06-040-L02

Winnipeg
THE CITY OF WINNIPEG
PUBLIC WORKS DEPARTMENT
ENGINEERING DIVISION

BROADWAY / EXCHANGE DISTRICT
STREETSCAPE IMPROVEMENTS

CITY DRAWING NUMBER
SHEET 2 OF 6

KING STREET PAVING
WEST SIDE -- BANNATYNE TO WILLIAM

L02

DATE PLOTTED: 8/31/06