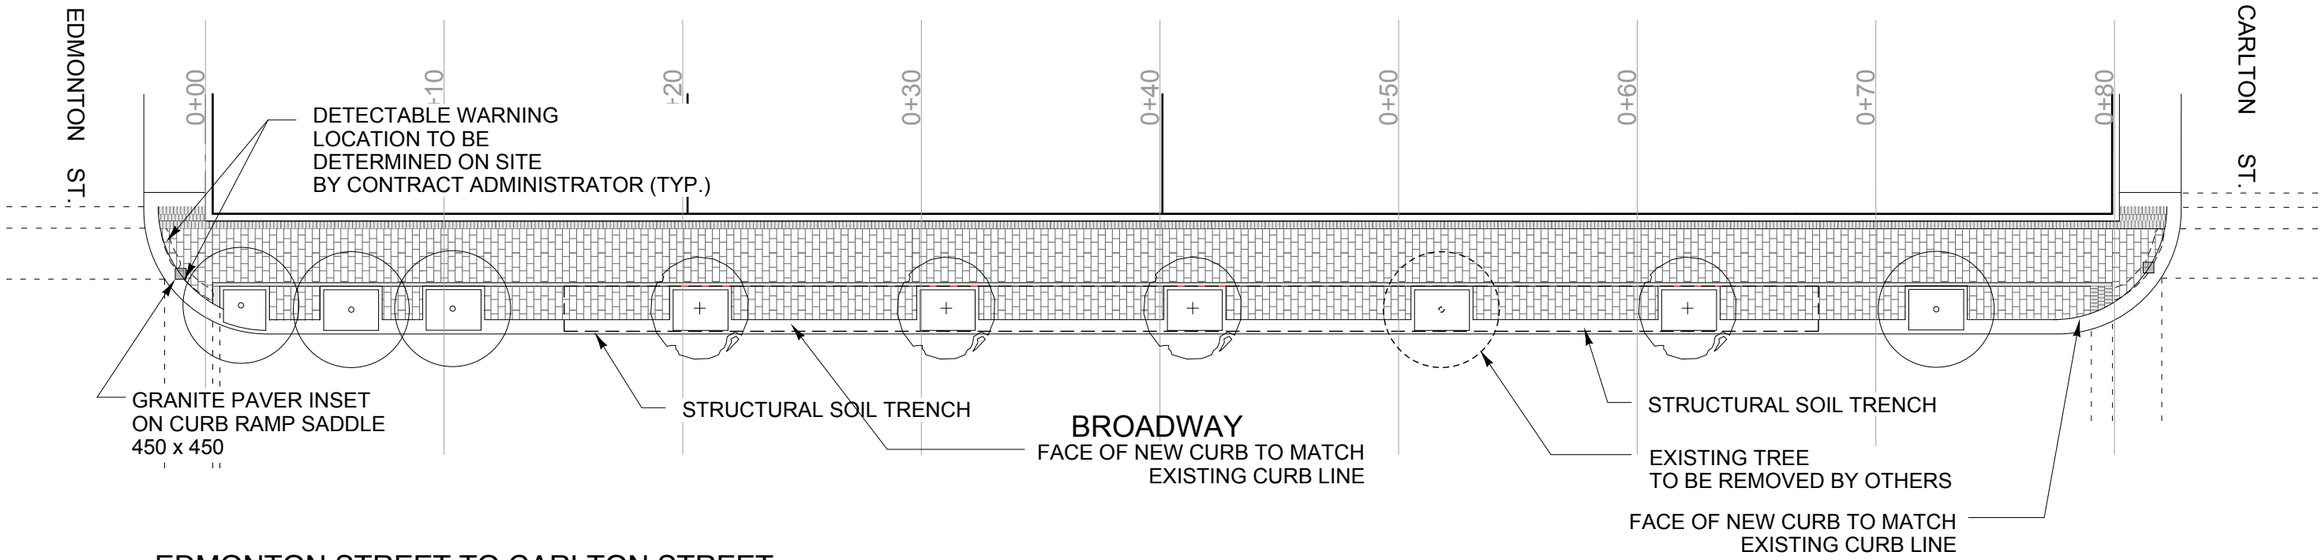

EDMONTON STREET TO CARLTON STREET

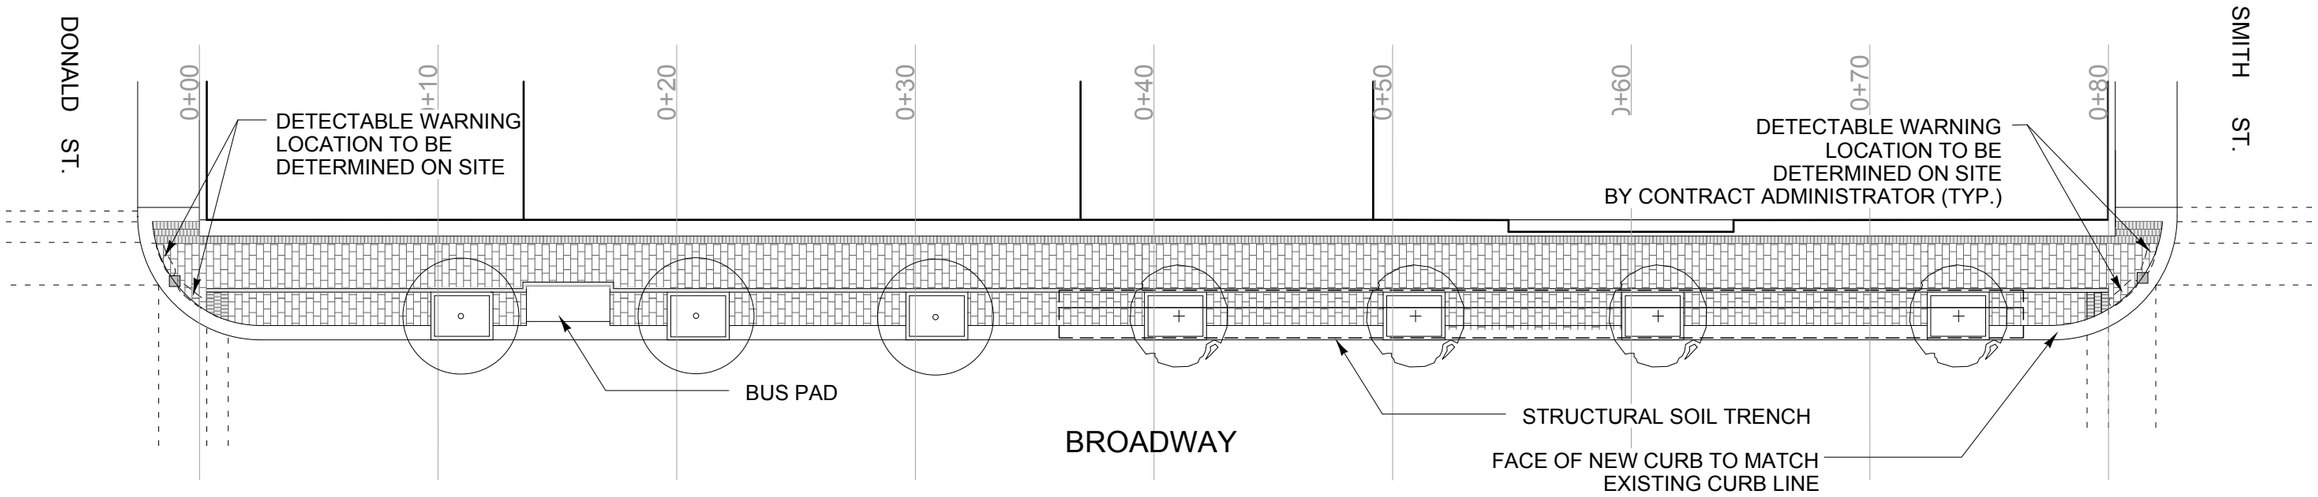

DONALD STREET TO SMITH STREET

0 1 2 3 4 5 10m 15m

NORTH

LEGEND

- MEGA PAVERS
- GRANITE PAVERS
- DETECTABLE WARNING AREAS
- EXISTING TREE
- NEW TREE

HILDERMAN THOMAS FRANK CRAM
Landscape Architecture • Planning
500 - 115 Bannatyne Avenue East, Winnipeg, MB R3B 0R3
Phone: 204.944.9907 Fax: 204.957.1467

NO.	REVISIONS	DATE	BY
1	RELEASED FOR TENDER	8/31/06	RGM
0	RELEASED FOR REVIEW	8/30/06	RGM

B.M. ELEV. YY.MM.DD

WARDROP Engineering Inc.

DESIGNED: RGM | DRAWN: RGM/MB
SCALE: 1:250 | APPROVED: RGM
DATE 8/31/06

CONSULTANT DRAWING NO
06-040-L04

THE CITY OF WINNIPEG
PUBLIC WORKS DEPARTMENT
ENGINEERING DIVISION

BROADWAY / EXCHANGE DISTRICT STREETSCAPE IMPROVEMENTS

CITY DRAWING NUMBER

SHEET 4 OF 6

BROADWAY - NORTH SIDE

L04

DATE PLOTTED: 8/31/06