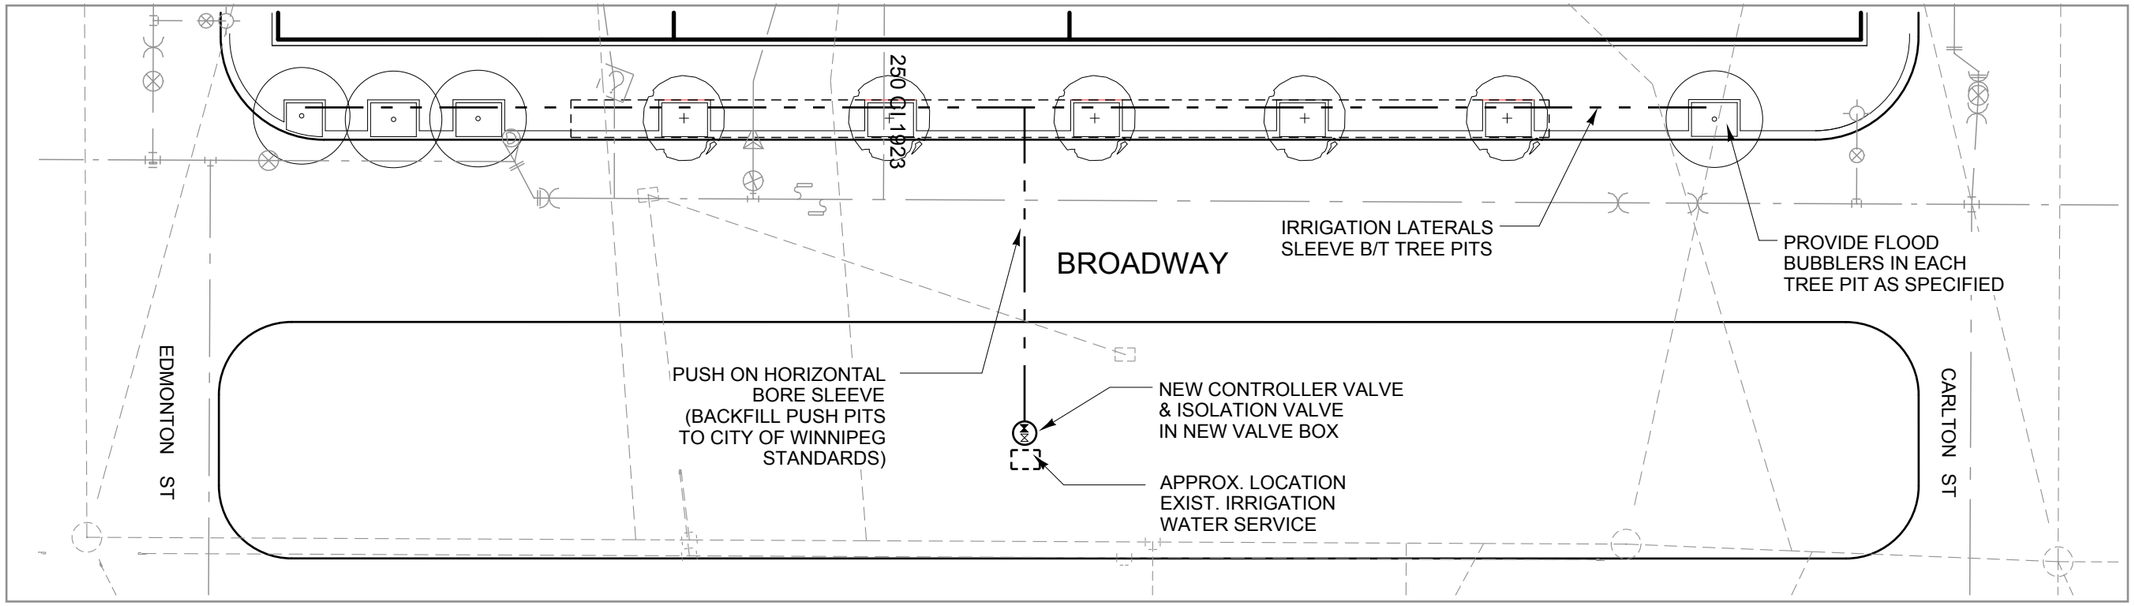

REFER TO TYPICAL SECTION SHEET L05

REFER TO SHEET L04 FOR TREE LAYOUT

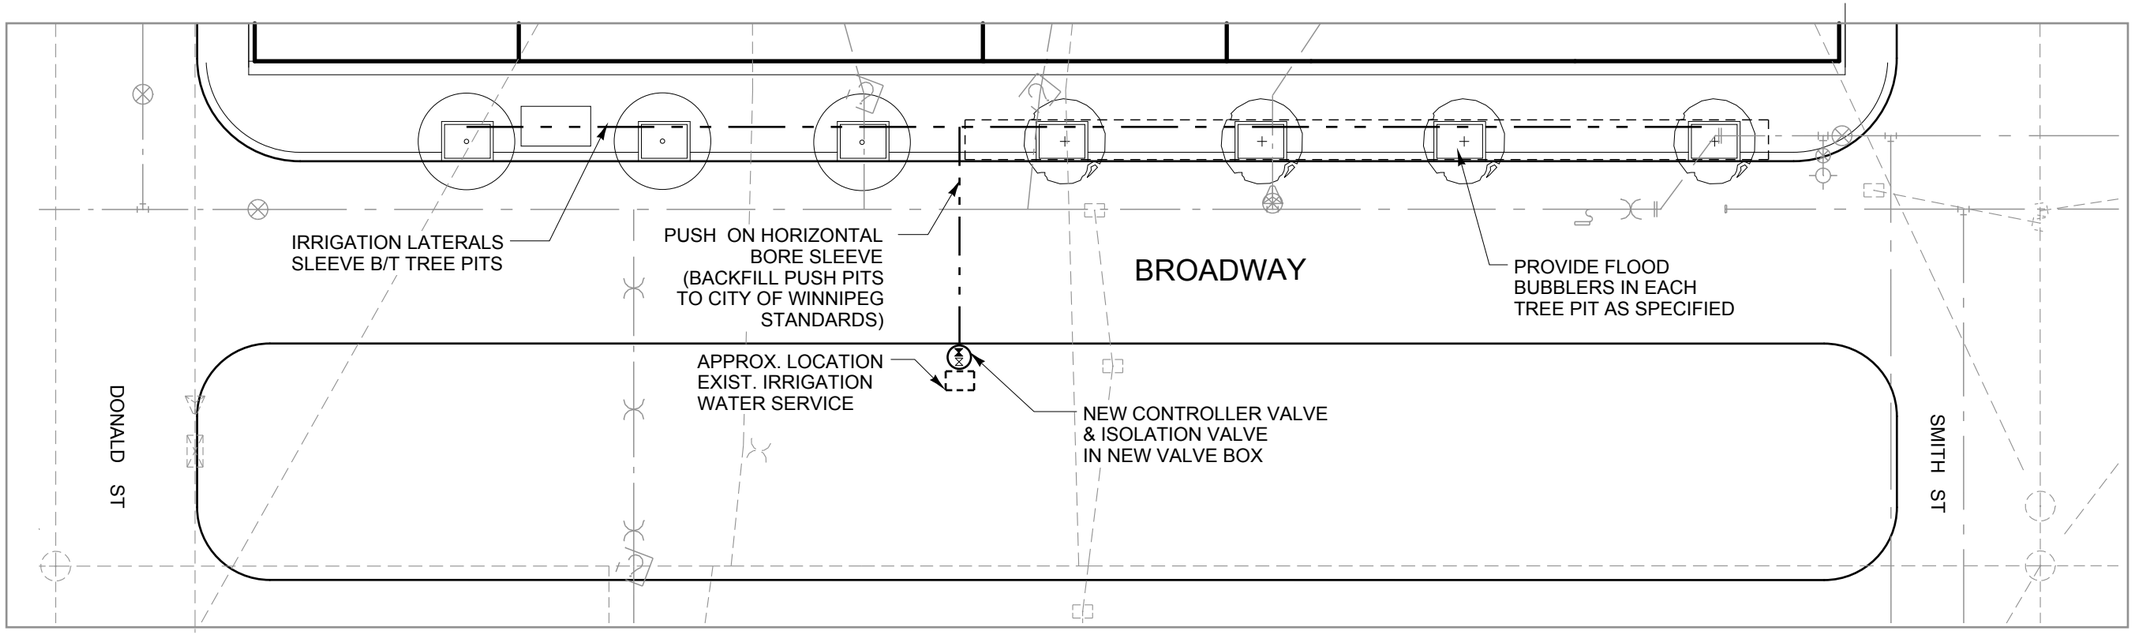

REFER TO TYPICAL SECTION SHEET L05

REFER TO SHEET L04 FOR TREE LAYOUT

LEGEND

- SEWER
- WATER
- NEW IRRIGATION
- STRUCTURAL SOIL TRENCH
- EXISTING TREE
- NEW TREE

HILDERMAN THOMAS FRANKISH CRAMM
Landscape Architecture • Planning
500 - 115 Bannatyne Avenue East, Winnipeg, MB R3B 0R3
Phone: 204.944.9907 Fax: 204.957.1467

NO.	REVISIONS	DATE	BY
1	RELEASED FOR TENDER	8/31/06	RGM
0	RELEASED FOR REVIEW	8/30/06	RGM

B.M. ELEV. YY.MM.DD

WARDROP Engineering Inc.

DESIGNED: RGM | DRAWN: MB
SCALE: NTS | APPROVED: RGM
DATE 8/31/06

CONSULTANT DRAWING NO
06-040-L06

THE CITY OF WINNIPEG
PUBLIC WORKS DEPARTMENT
ENGINEERING DIVISION

BROADWAY / EXCHANGE DISTRICT STREETSCAPE IMPROVEMENTS

CITY DRAWING NUMBER

SHEET 6 OF 6

BROADWAY IRRIGATION SCHEMATIC PLAN

L06

DATE PLOTTED: 8/31/06