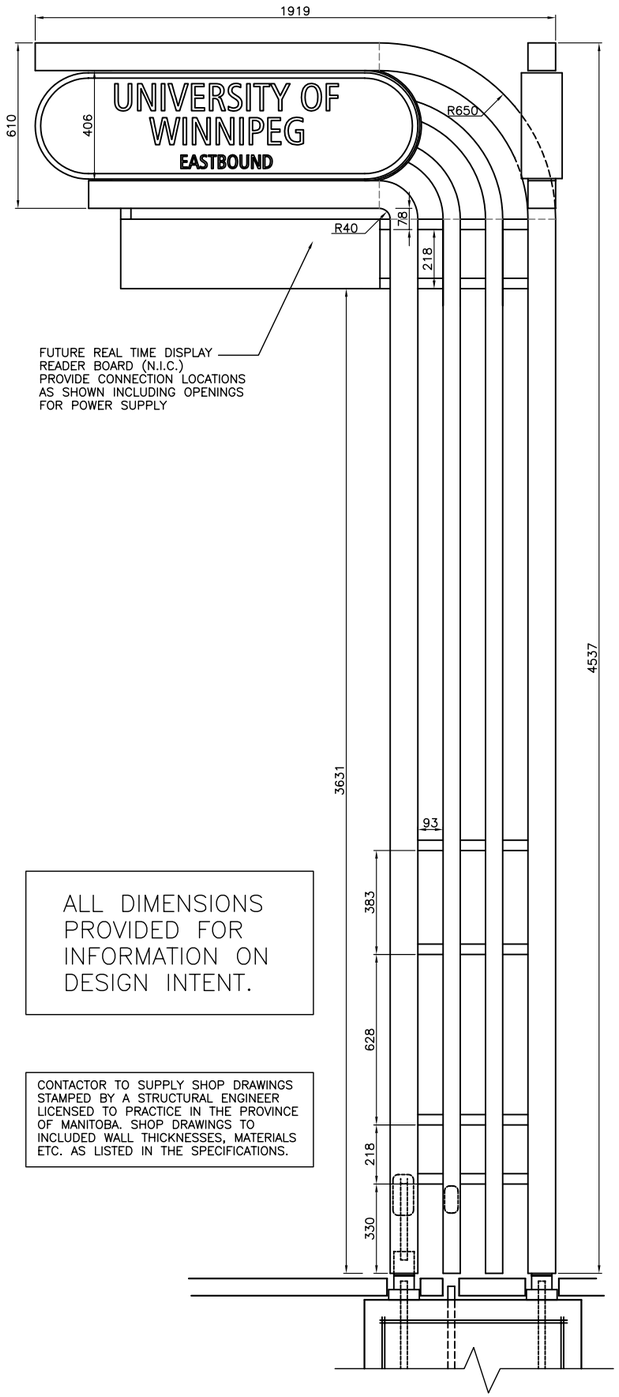

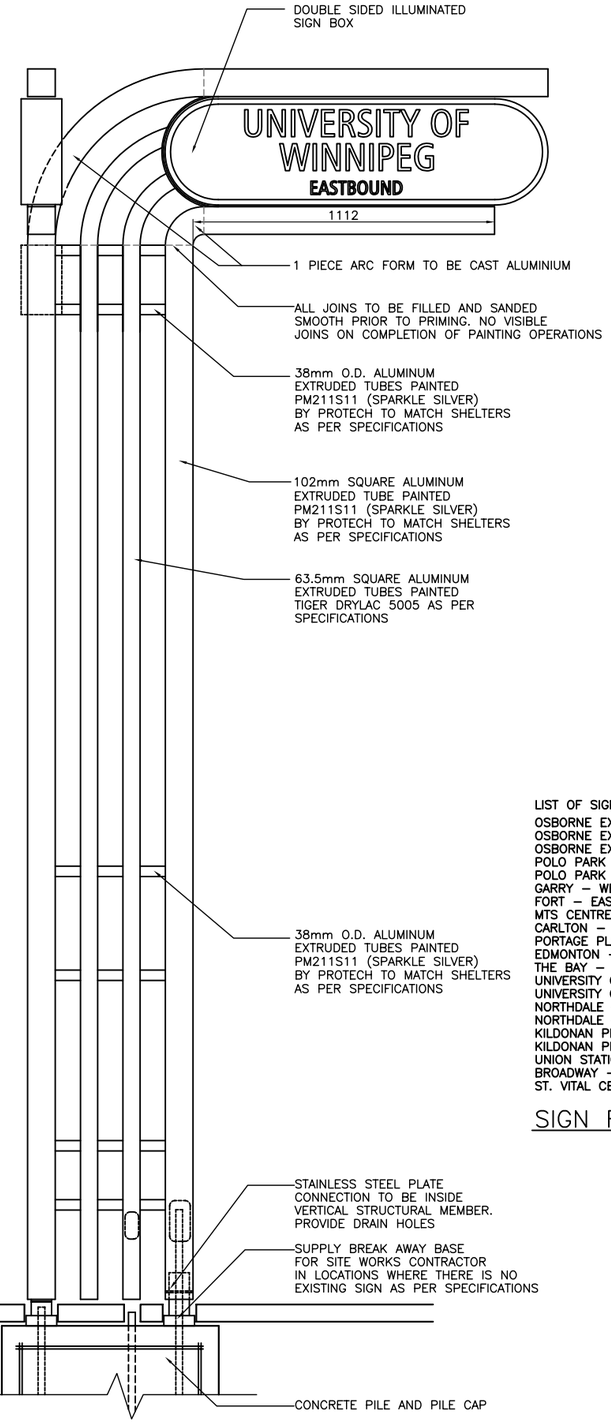

ALL DIMENSIONS PROVIDED FOR INFORMATION ON DESIGN INTENT.

CONTACTOR TO SUPPLY SHOP DRAWINGS STAMPED BY A STRUCTURAL ENGINEER LICENSED TO PRACTICE IN THE PROVINCE OF MANITOBA. SHOP DRAWINGS TO INCLUDED WALL THICKNESSES, MATERIALS ETC. AS LISTED IN THE SPECIFICATIONS.

NOTE: SOME LOCATIONS WILL HAVE EXISTING BREAK AWAY BASES AND PILES. SITE MEASURE EXISTING BASES PRIOR TO FINAL FABRICATION TO ENSURE CORRECT FIT WITH BOLTS

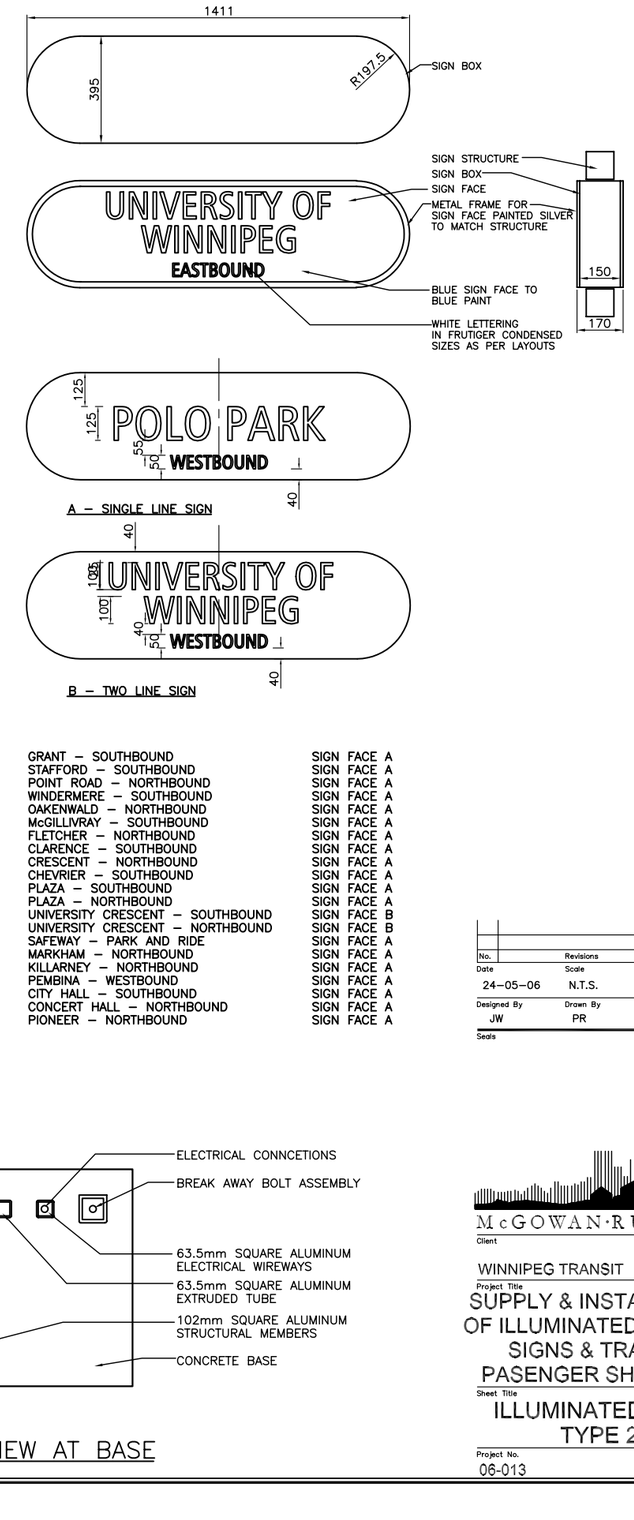

LIST OF SIGNS:

OSBORNE EXCHANGE – NORTHBOUND	SIGN FACE B	GRANT – SOUTHBOUND	SIGN FACE A
OSBORNE EXCHANGE	SIGN FACE B	STAFFORD – SOUTHBOUND	SIGN FACE A
OSBORNE EXCHANGE – SOUTHBOUND	SIGN FACE B	POINT ROAD – NORTHBOUND	SIGN FACE A
POLO PARK – EASTBOUND	SIGN FACE A	WINDERMERE – SOUTHBOUND	SIGN FACE A
POLO PARK – WESTBOUND	SIGN FACE A	OAKENWALD – NORTHBOUND	SIGN FACE A
GARRY – WESTBOUND	SIGN FACE B	McGILLIVRAY – SOUTHBOUND	SIGN FACE A
FORT – EASTBOUND	SIGN FACE B	FLETCHER – NORTHBOUND	SIGN FACE A
MTS CENTRE – WESTBOUND	SIGN FACE A	CLARENCE – SOUTHBOUND	SIGN FACE A
CARLTON – WESTBOUND	SIGN FACE B	CRESCENT – NORTHBOUND	SIGN FACE A
PORTAGE PLACE – WESTBOUND	SIGN FACE B	CHEVRIER – SOUTHBOUND	SIGN FACE A
EDMONTON – EASTBOUND	SIGN FACE B	PLAZA – SOUTHBOUND	SIGN FACE A
THE BAY – EASTBOUND	SIGN FACE A	PLAZA – NORTHBOUND	SIGN FACE A
UNIVERSITY OF WINNIPEG – EASTBOUND	SIGN FACE B	UNIVERSITY CRESCENT – SOUTHBOUND	SIGN FACE B
UNIVERSITY OF WINNIPEG – WESTBOUND	SIGN FACE B	UNIVERSITY CRESCENT – NORTHBOUND	SIGN FACE B
NORTHDALE – NORTHBOUND	SIGN FACE A	SAFEWAY – PARK AND RIDE	SIGN FACE A
NORTHDALE – SOUTHBOUND	SIGN FACE A	MARKHAM – NORTHBOUND	SIGN FACE A
KILDONAN PLACE – WESTBOUND	SIGN FACE A	KILLARNEY – NORTHBOUND	SIGN FACE A
KILDONAN PLACE (X2)	SIGN FACE A	PEMBINA – WESTBOUND	SIGN FACE A
UNION STATION – SOUTHBOUND	SIGN FACE A	CITY HALL – SOUTHBOUND	SIGN FACE A
BROADWAY – SOUTHBOUND	SIGN FACE A	CONCERT HALL – NORTHBOUND	SIGN FACE A
ST. VITAL CENTRE (X2)	SIGN FACE A	PIONEER – NORTHBOUND	SIGN FACE A

SIGN FACE LAYOUTS

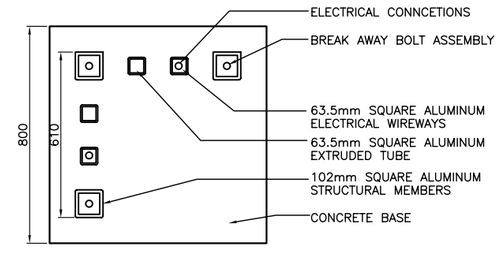

PLAN VIEW AT BASE

No.	Revisions	Date	By

Date	Scale	
24–05–06	N.T.S.	
Designed By	Drawn By	Checked By
JW	PR	SR

Seals

McGOWAN·RUSSELL

Client

WINNIPEG TRANSIT

Project Title

SUPPLY & INSTALLATION OF ILLUMINATED TRANSIT SIGNS & TRANSIT PASENGER SHELTERS

Sheet Title

ILLUMINATED SIGN TYPE 2

Project No. 06-013

Drawing No. LS-2

FILE: SIGNAGE.DWG