SHEET: TBLOCK-COW-A1 (03/2005)

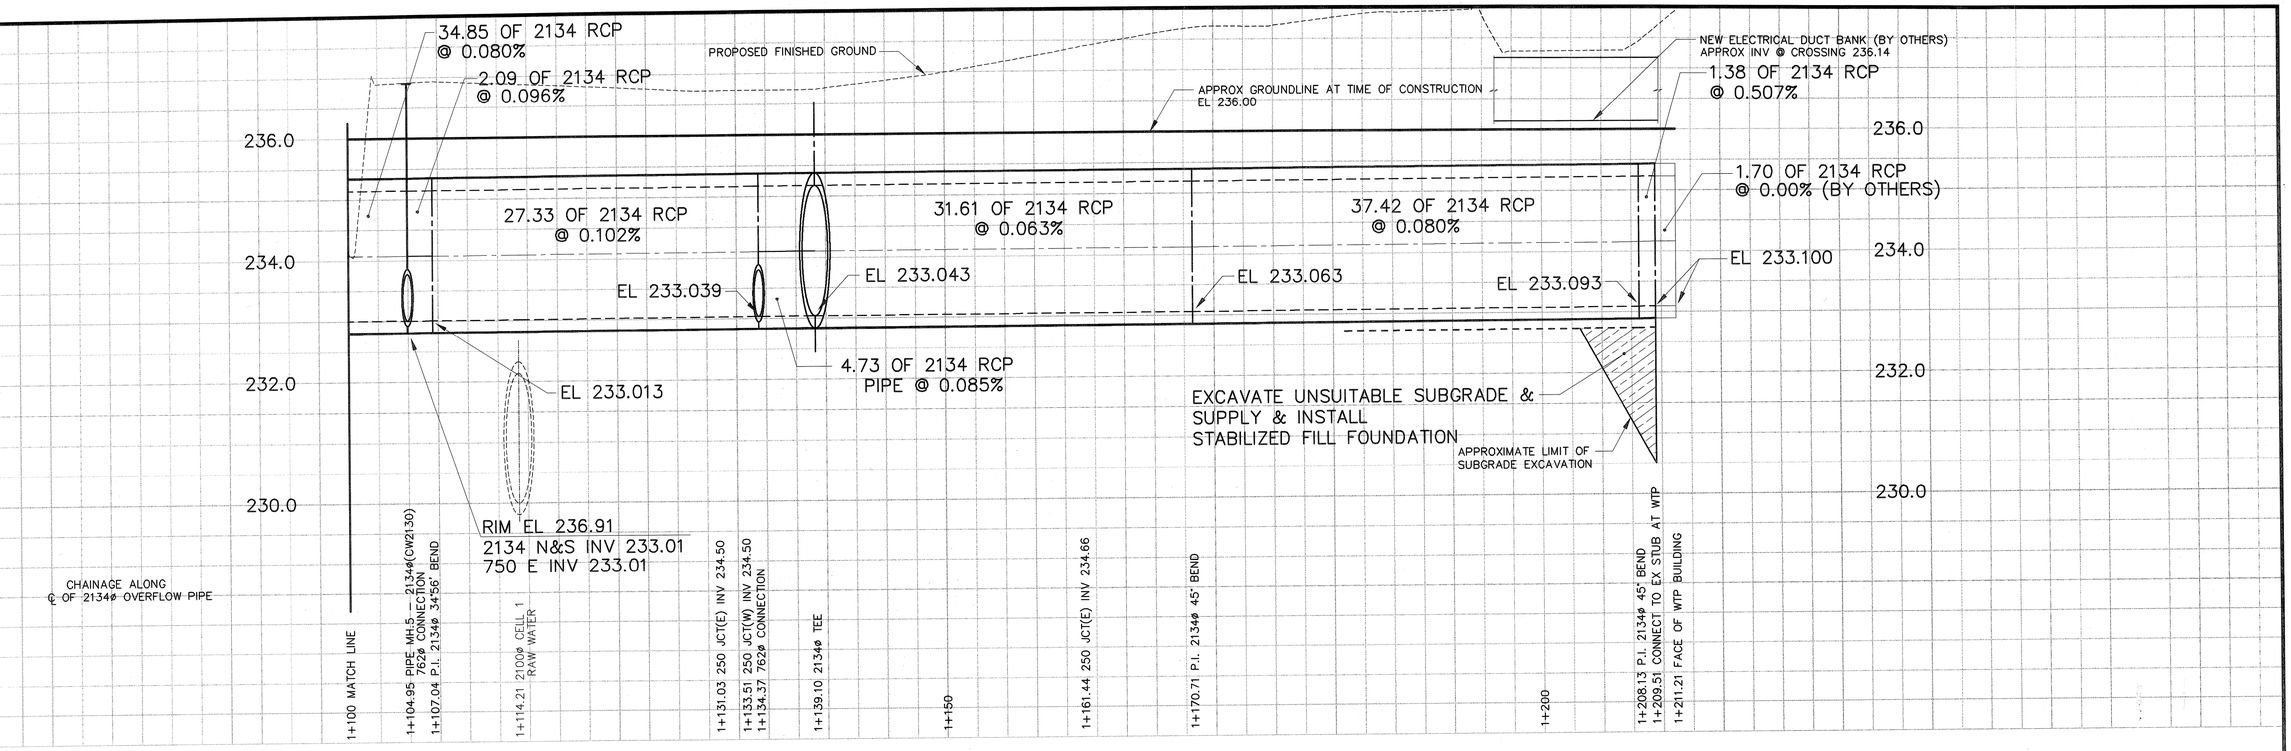

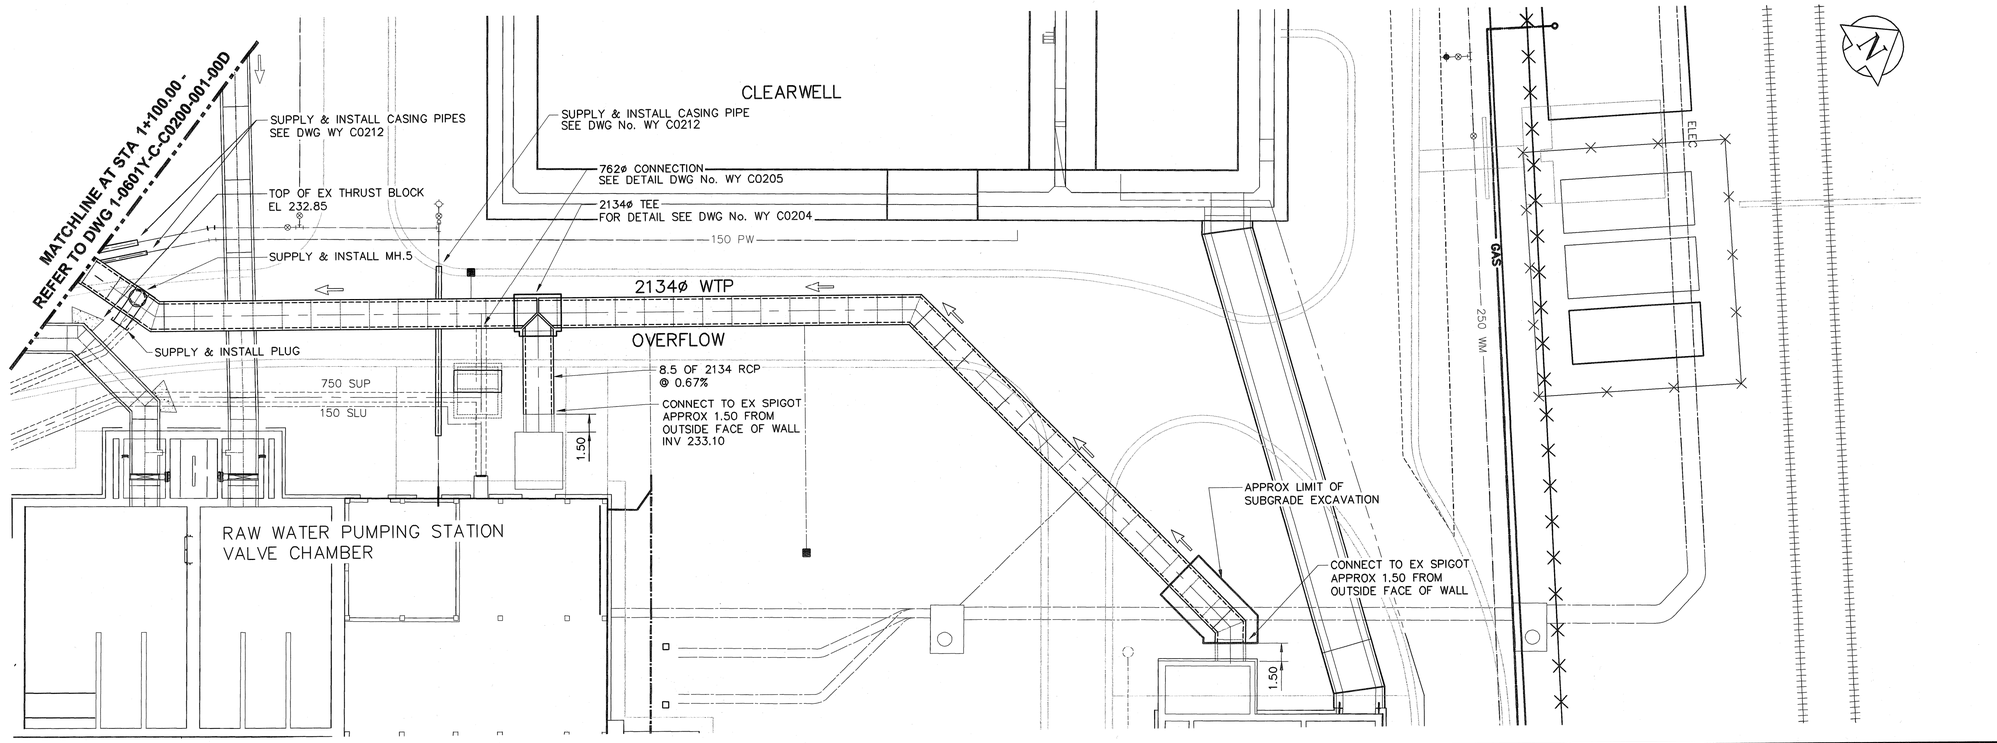

Certificate of Authorization
UMA Engineering Ltd.
No. 256 Expiry: April 30, 2007

B.M. ELEV.			
00	ISSUED FOR TENDER	07/01/27	WJd
NO.	REVISIONS	DATE	BY

© 2005 UMA ENGINEERING LTD. ALL RIGHTS RESERVED.

UMA | AECOM

DESIGNED BY EDT	CHECKED BY
DRAWN BY WJd	APPROVED BY
HOR. SCALE: 1:250 VERTICAL SCALE: 1:50	RELEASED FOR CONSTRUCTION BY:
DATE 2006/12/06	DATE

ENGINEER'S SEAL
PROVINCE OF MANITOBA
E. D. J. TOUPIN
07/01/26
REGISTERED PROFESSIONAL ENGINEER

CONSULTANT DRAWING NO.
WY C0201

Winnipeg

THE CITY OF WINNIPEG
WATER AND WASTE DEPARTMENT
ENGINEERING DIVISION

WINNIPEG WATER TREATMENT PROGRAM
WTP OVERFLOW SUPERNATANT LINE
–

CITY FILE NUMBER

SHEET 1 OF 1

CIVIL
W.T.P. OVERFLOW PIPING – PLAN & PROFILE
MATCH LINE STA 1+100.00 TO WATER TREATMENT PLANT

CITY DRAWING NUMBER
1-0601Y-C-C0201-001-00D