SHEET: COW-A1 (05/2005)

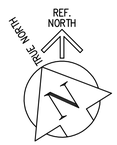

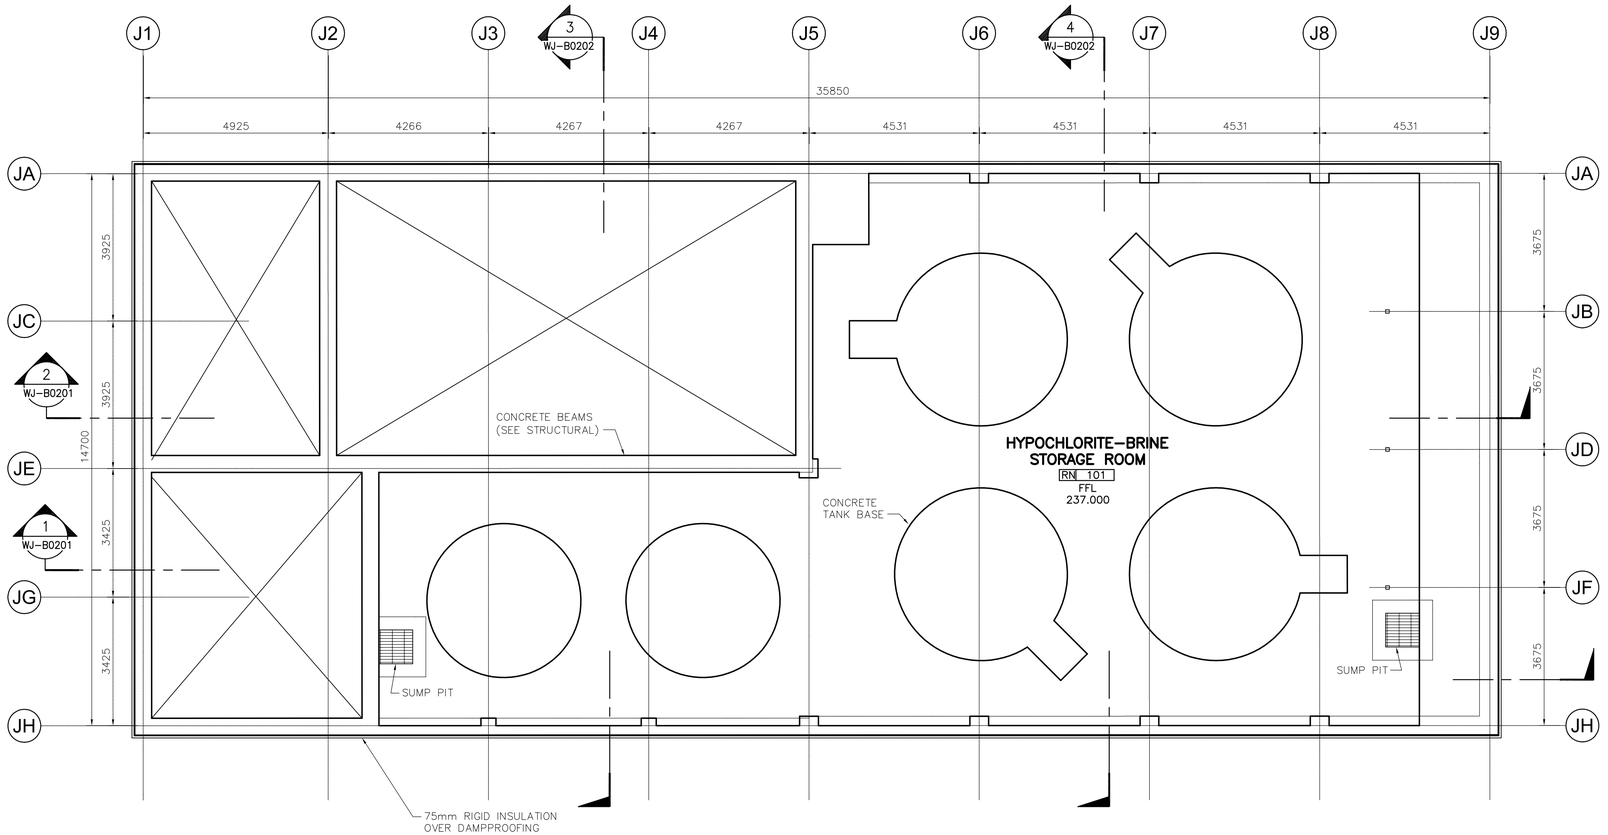

1 WJ-B0100 LOWER LEVEL PLAN
1:75

PROVINCE OF MANITOBA
NEIL COOPER
ARCHITECT
INC.
No.090
APPROVED ARCHITECTURAL CORPORATION

NO.	REVISIONS	DATE	BY
00	ISSUED FOR TENDER	07/01/31	AL

B.M.
ELEV.

CH2MHILL
Fredericksson Cooper
ARCHITECTS

EarthTech
A Tyco International Ltd. Company

DESIGNED BY	NC	CHECKED BY	LK
DRAWN BY	AL	APPROVED BY	AHL
SCALE:	AS SHOWN	RELEASED FOR CONSTRUCTION BY:	R. SOROKOWSKI
DATE	2006/10/02	DATE	2007/01/31

ENGINEER'S SEAL

ORIGINAL
SIGNED BY

NEIL COOPER

2007/01/31

CONSULTANT DRAWING NO.
WJ-B0100

Winnipeg

THE CITY OF WINNIPEG
WATER AND WASTE DEPARTMENT
ENGINEERING DIVISION

WATER TREATMENT PLANT
SODIUM HYPOCHLORITE GENERATION BUILDING
SODIUM HYPOCHLORITE AND CHEMICAL STORAGE BUILDING

ARCHITECTURAL
LOWER LEVEL PLAN

CITY FILE NUMBER

SHEET OF

CITY DRAWING NUMBER
1-0601J-A-B0100-001-00D

Last Save: 2007-02-21 2:31 PM

E:\NC\JOBDATA\2004\04018 WINNIPEG WATER TREATMENT\02A-CAD\HYPOCHLORITE BLDG\ARCH DWGS\07-02-21 ORIGINAL SIGNED\DN_WJ-B0100_FC.DWG