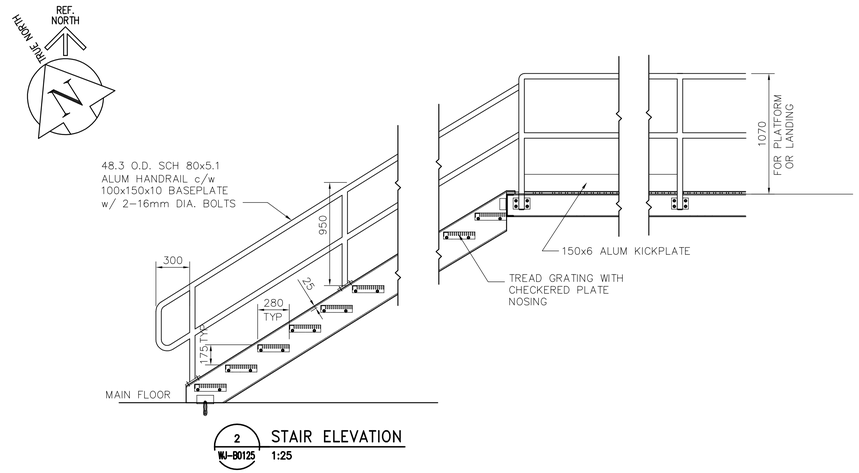

2 WJ-B0125 STAIR ELEVATION 1:25

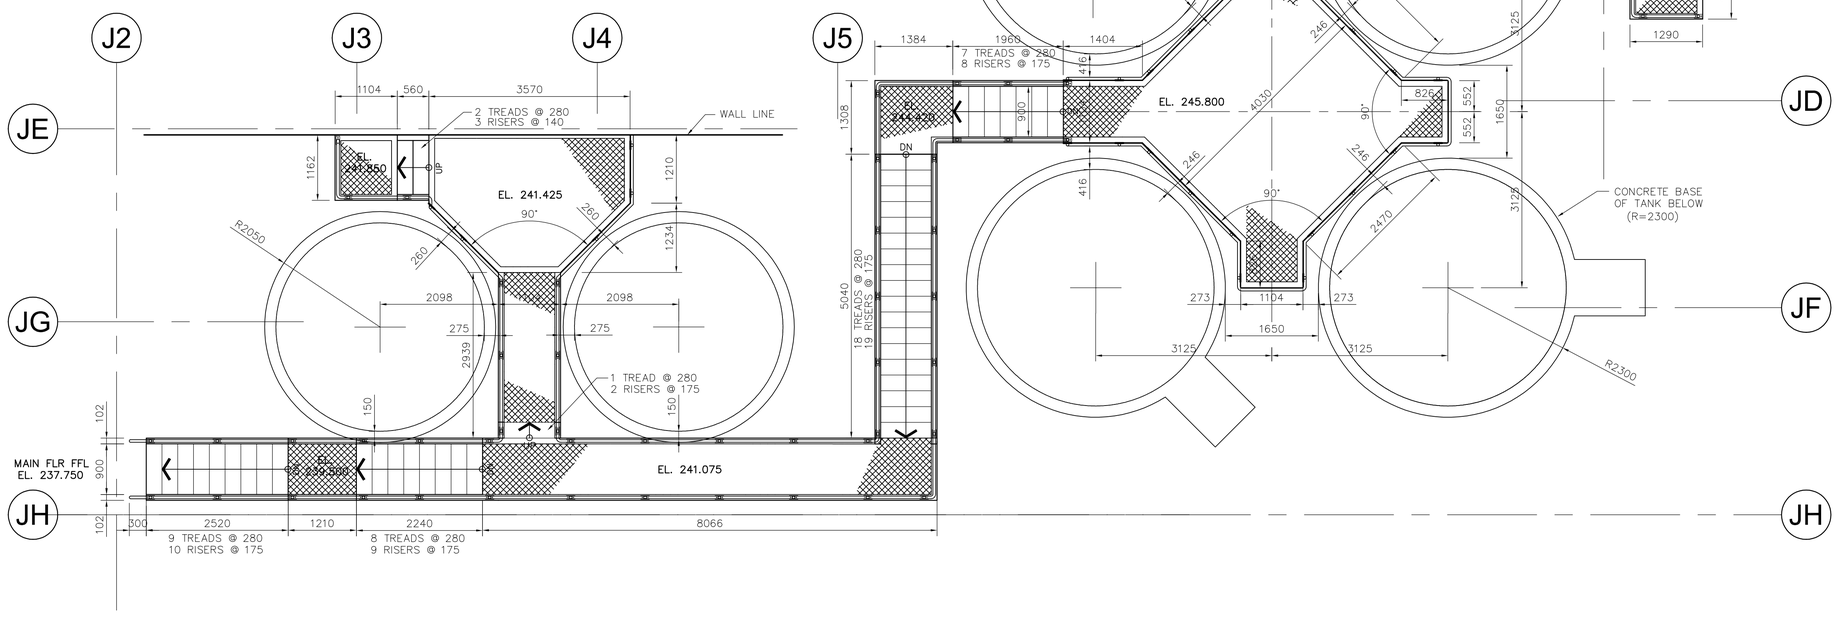

1 WJ-B0125 STAIRS AND PLATFORM LAYOUT 1:50

NOTE: SEE STRUCTURAL FOR CONSTRUCTION DETAILS.

PROVINCE OF MANITOBA — APPROVED ARCHITECTURAL CORPORATION — NEIL COOPER ARCHITECT INC. №090

NO.	REVISIONS	DATE	BY
00	ISSUED FOR TENDER	07/01/31	AL

B.M.
ELEV.

CH2MHILL Fredericksen Cooper ARCHITECTS — EarthTech, A Tyco International Ltd. Company

DESIGNED BY	NC	CHECKED BY	LK
DRAWN BY	AL	APPROVED BY	AHL
SCALE:	AS SHOWN	RELEASED FOR CONSTRUCTION BY:	R. SOROKOWSKI
DATE	2006/10/02	DATE	2007/01/31

ENGINEER'S SEAL
ORIGINAL SIGNED BY
NEIL COOPER
2007/01/31

CONSULTANT DRAWING NO.
WJ-B0125

Winnipeg
THE CITY OF WINNIPEG
WATER AND WASTE DEPARTMENT
ENGINEERING DIVISION

WATER TREATMENT PLANT
SODIUM HYPOCHLORITE GENERATION BUILDING
SODIUM HYPOCHLORITE AND CHEMICAL STORAGE BUILDING
ARCHITECTURAL
STAIRS AND PLATFORM LAYOUT

CITY FILE NUMBER
SHEET OF
CITY DRAWING NUMBER
1-0601J-A-B0125-001-00D

Last Save: 2007-02-21 2:35 PM

E:\NC\JOBDATA\2004\04018 WINNIPEG WATER TREATMENT\02A-CAD\HYPOCHLORITE BLDG\ARCH DWGS\07-02-21 ORIGINAL SIGNED\DN_WJ-B0125_FC.DWG