D SIZE 22" x 34" (559mm x 864mm)

PLOT: 07/01/09 4:45:08 PM

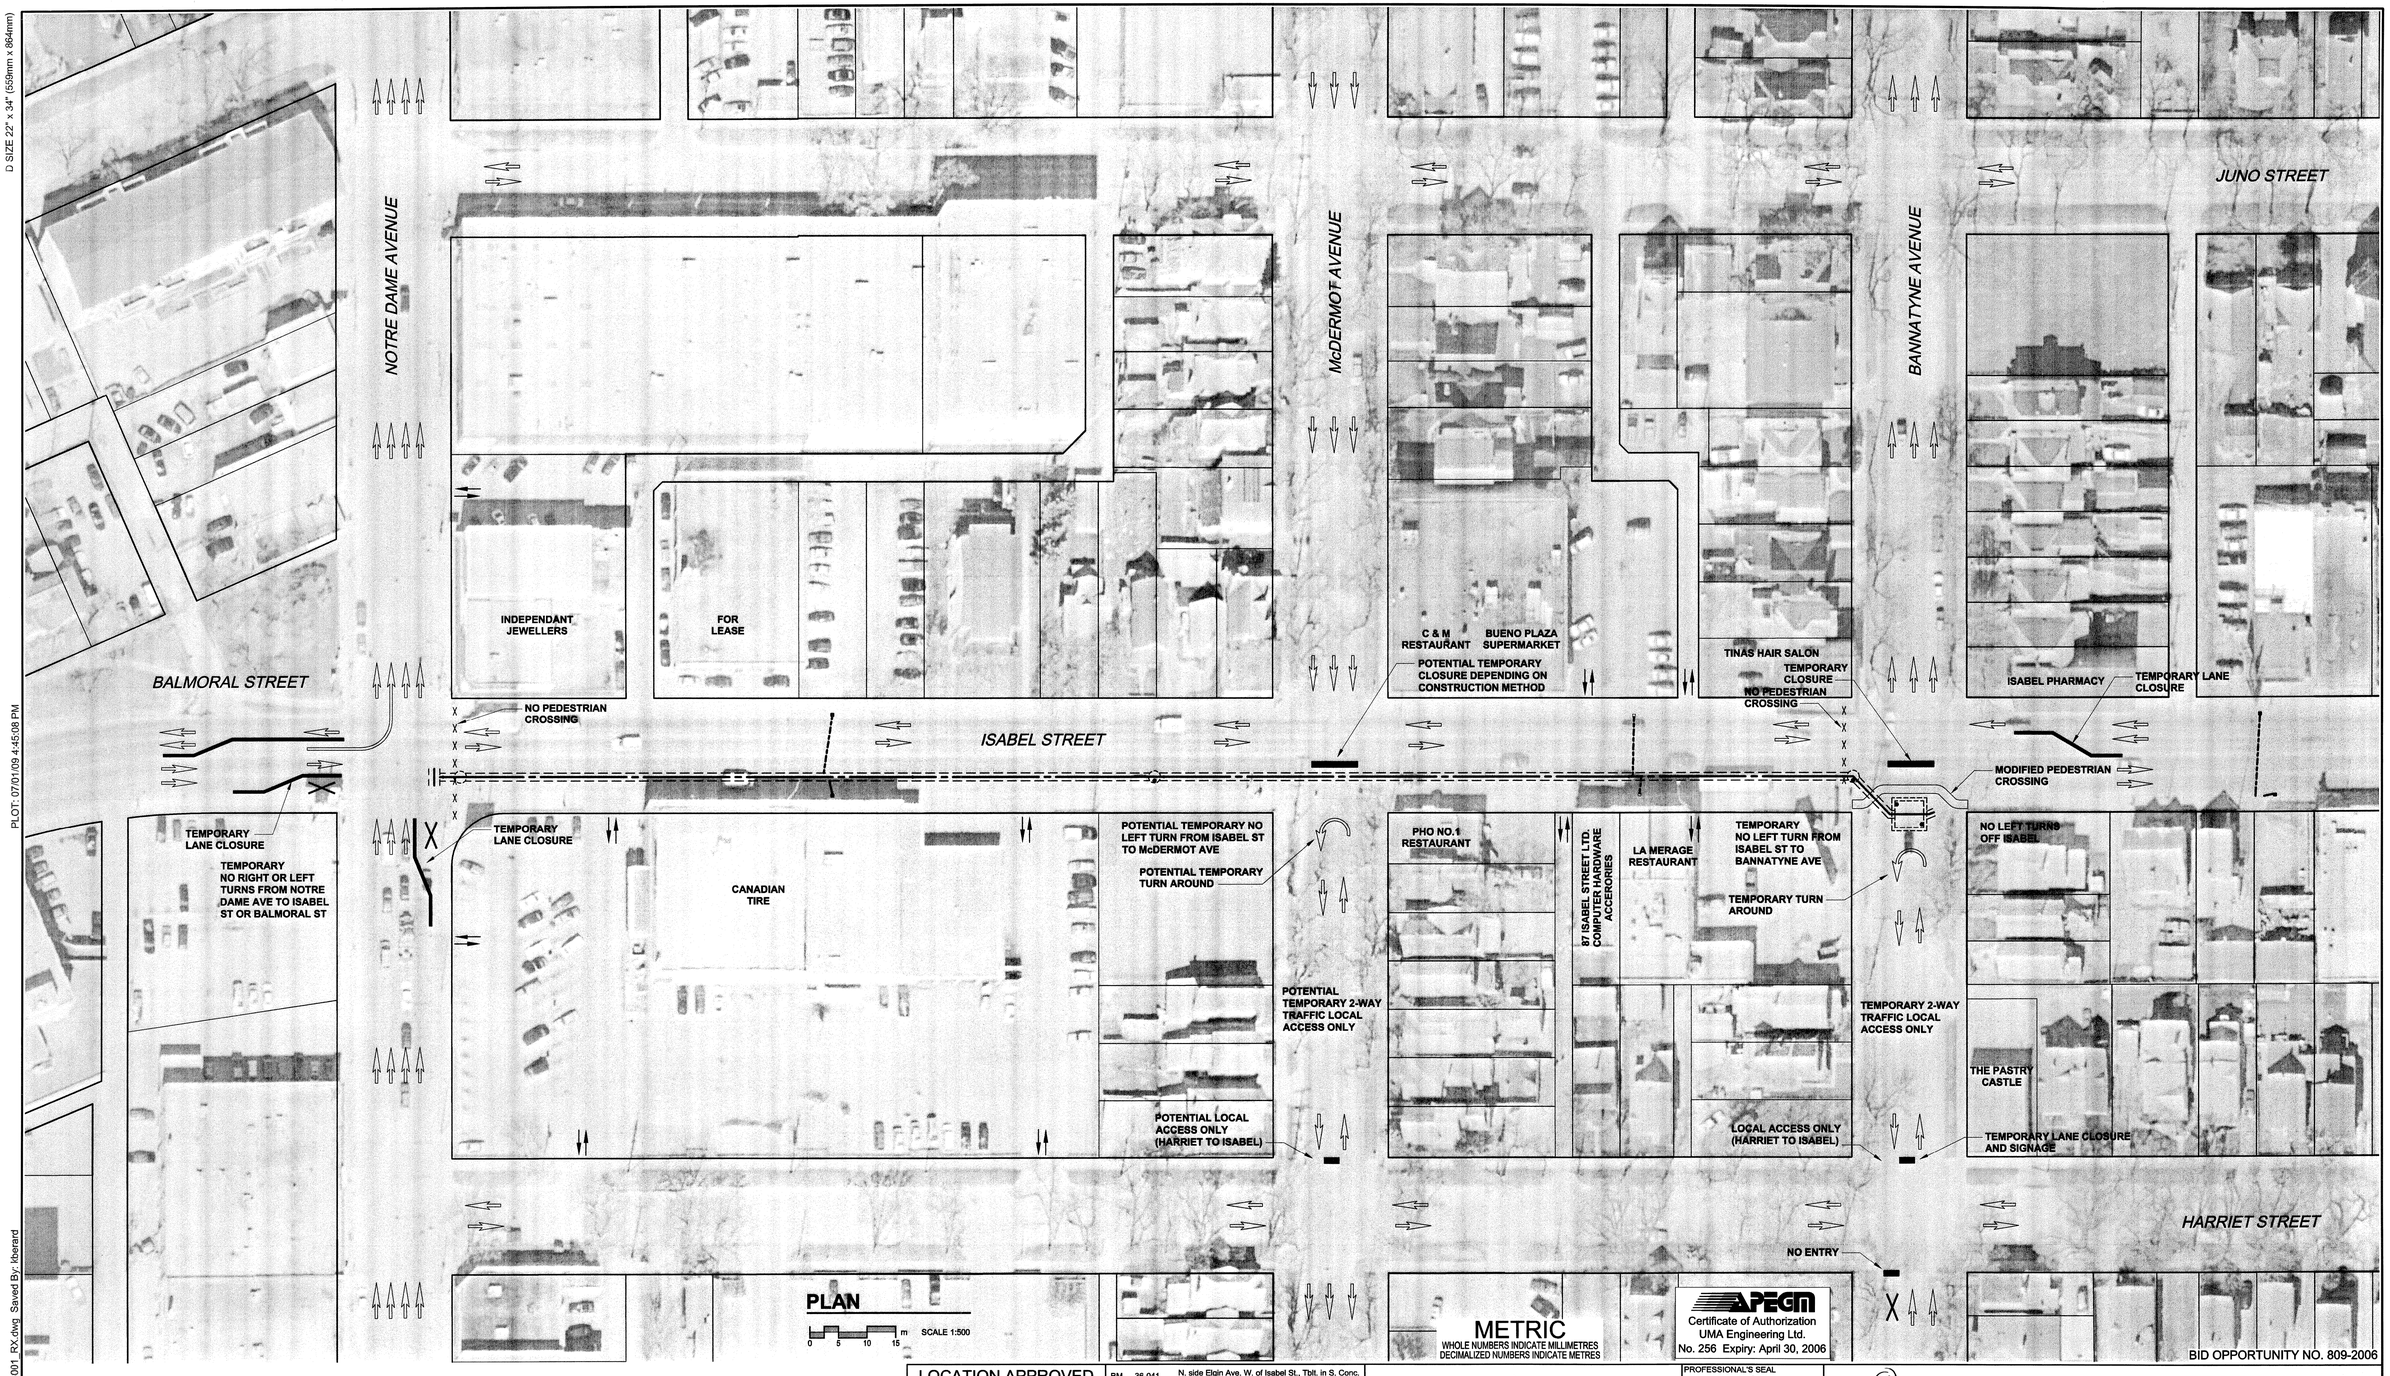

LOCATION APPROVED
UNDERGROUND STRUCTURES

SUPR. U/G STRUCTURES COMMITTEE DATE

NOTE:
LOCATION OF UNDERGROUND STRUCTURES AS SHOWN ARE BASED ON THE BEST INFORMATION AVAILABLE. BUT NO GUARANTEE IS GIVEN THAT ALL EXISTING UTILITIES ARE SHOWN OR THAT THE GIVEN LOCATIONS ARE EXACT. CONFIRMATION OF EXISTENCE AND EXACT LOCATION OF ALL SERVICES MUST BE OBTAINED FROM THE INDIVIDUAL UTILITIES BEFORE PROCEEDING WITH CONSTRUCTION.

BM 36-041 ELEV 232.473m — N. side Elgin Ave. W. of Isabel St., Tblt. in S. Conc. wall No. 815 Elgin Ave., 0.9m E. & 0.3m A.G.L. from S.W. Cor. of Conc. wall.

NO.	REVISIONS	YY/MM/DD	BY
0	ISSUED FOR CONSTRUCTION	07/01/10	KMB

UMA | AECOM

© 2005 UMA ENGINEERING LTD. ALL RIGHTS RESERVED.

DESIGNED BY	GEB / DME	CHECKED BY	
DRAWN BY	KMB	APPROVED BY	
HOR. SCALE	1:500	RELEASED FOR CONSTRUCTION	
VERT. SCALE	N/A		
DATE	07/01/10	DATE	01/07/10

PROFESSIONAL'S SEAL
PROVINCE OF MANITOBA
A. NAGY
(Jan 10/2007)
REGISTERED PROFESSIONAL ENGINEER

CONSULTANT DRAWING NO. 06
D265-177-03

Winnipeg

THE CITY OF WINNIPEG
WATER AND WASTE DEPARTMENT

ALEXANDER/BANNATYNE
COMBINED SEWER RELIEF
CONTRACT 3A

PROPOSED TRAFFIC CONTROL

SHEET 6 OF 6

CITY DRAWING NUMBER
LD-3456 REV 0

UMA FILE NAME: D265-177-03_00-C-6001_RX.dwg Saved By: kbeard