SHEET: COW-A1 (03/2005)

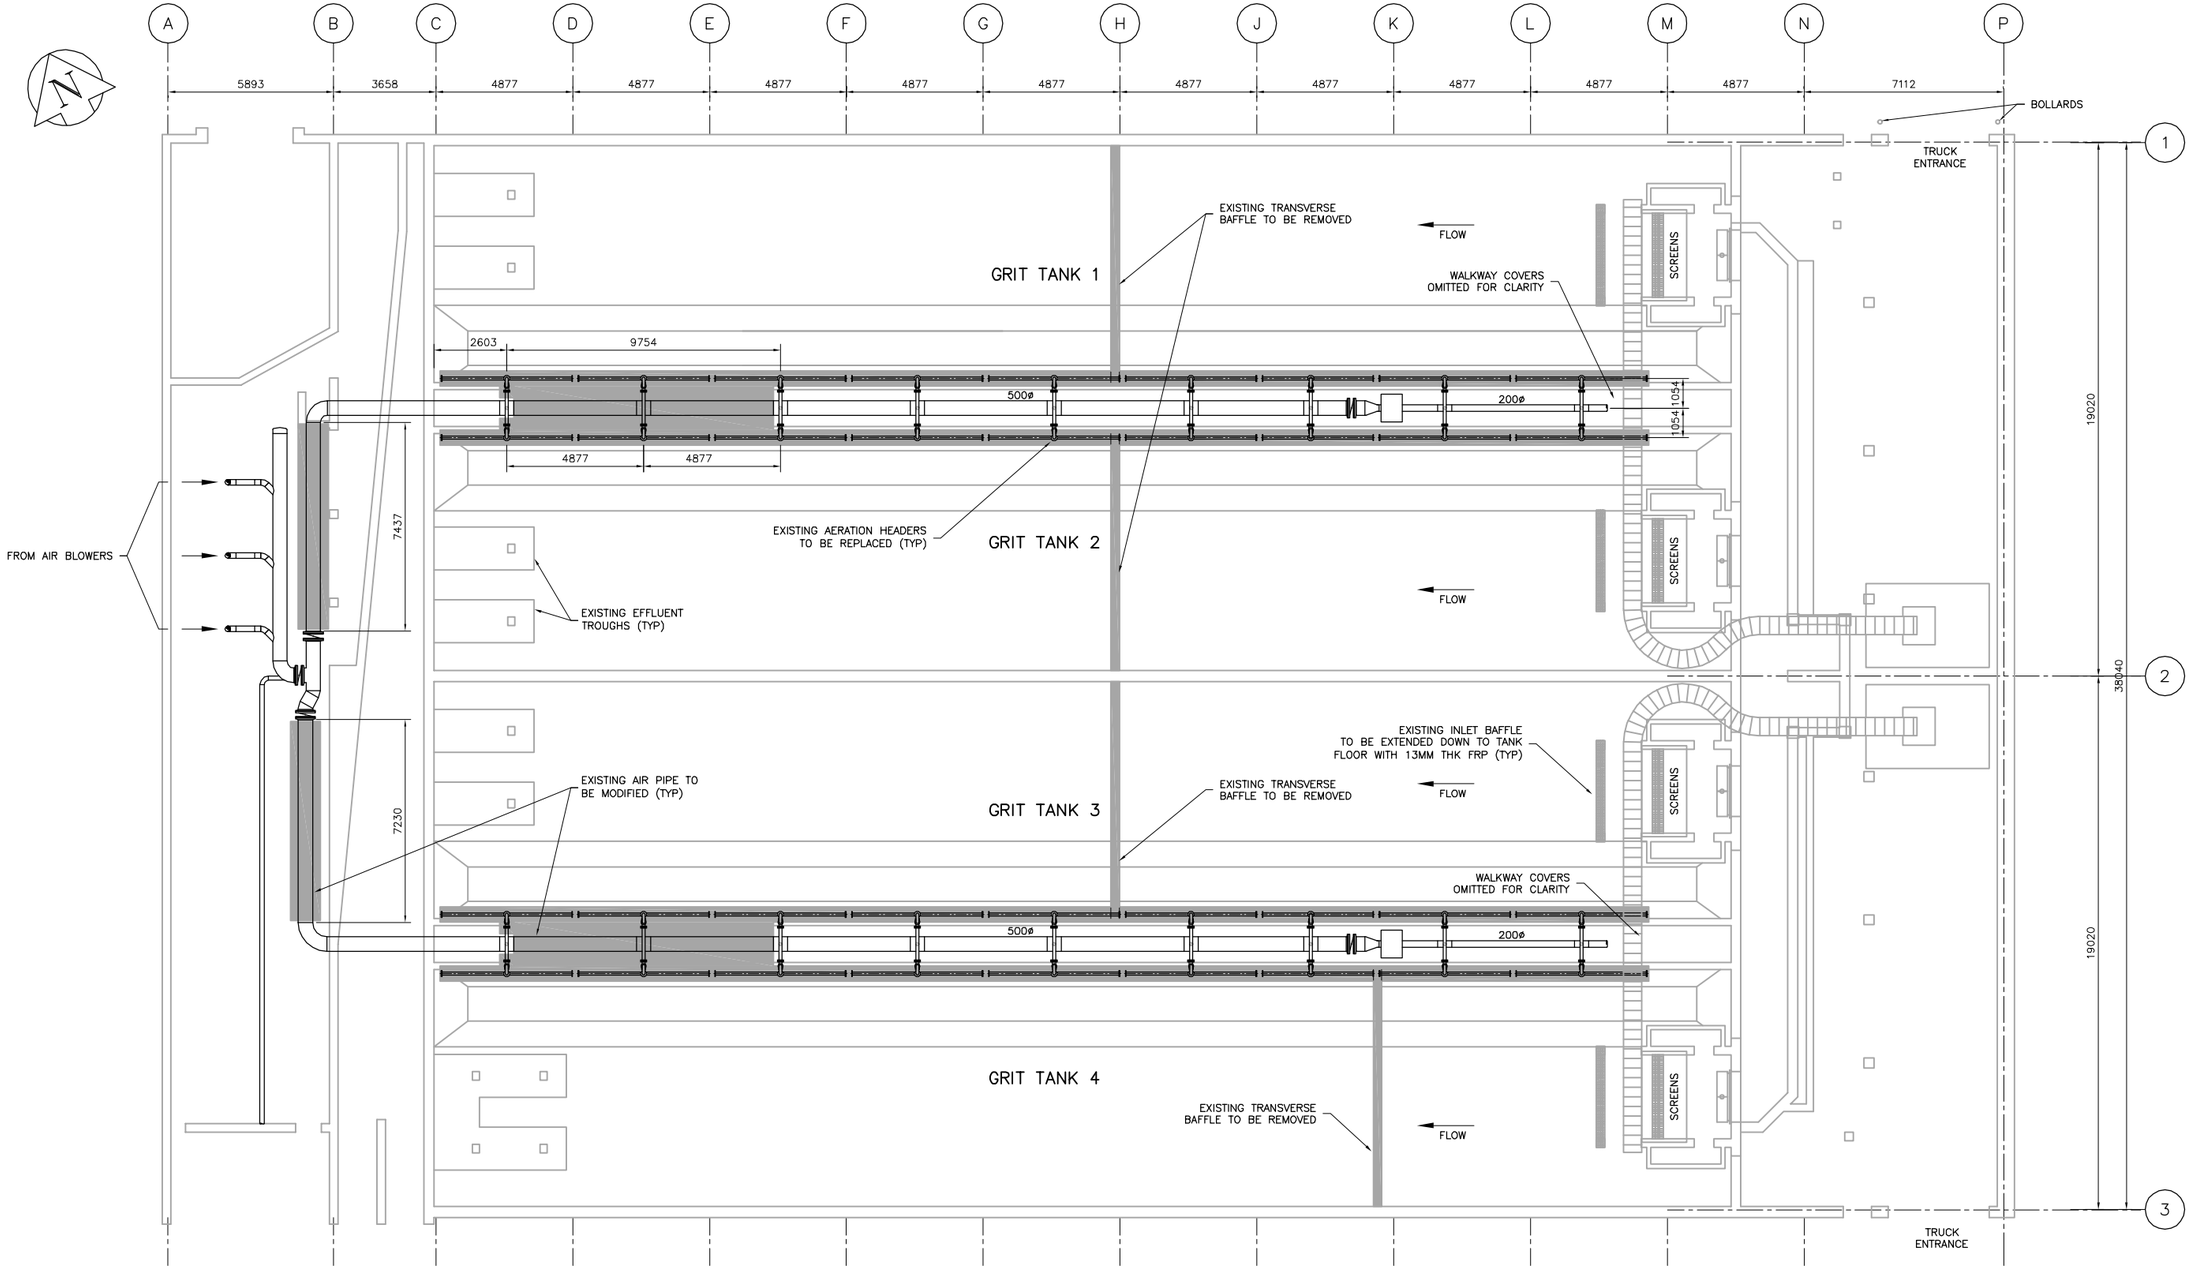

EXISTING AIR SUPPLY PIPING MAIN LEVEL PLAN (EL. 11.735M)

SCALE 1:100

SCALE 1:100 METRES 0 2 4 6 8 10

SCALE 1:1 MILLIMETRES 0 20 40 60 80 100

NOTES:

1. EXISTING TRANSVERSE BAFFLE WALLS TO BE REMOVED.
2. EXISTING TANK COVERS OMITTED FOR CLARITY.

LEGEND:

– LOCATIONS TO BE MODIFIED BY CONTRACTOR.

APEGM
Certificate of Authorization
Earth Tech Canada Inc.
No. 730 Expiry: April 30, 2007

B.M. ELEV.

NO.	REVISIONS	DATE	BY
00	ISSUED FOR TENDER	07/01/26	GLG

EarthTech
A Tyco International Ltd. Company

DESIGNED BY	EM	CHECKED BY	CGL
DRAWN BY	GLG	APPROVED BY	HH
HOR. SCALE: 1:100 VERTICAL SCALE:		RELEASED FOR CONSTRUCTION BY:	K. MARTENS
DATE	2006/06/13	DATE	2007/01/26

ENGINEER'S SEAL

ORIGINAL SIGNED BY
Q. MENG
2007/01/26

CONSULTANT DRAWING NO.
P5.01

Winnipeg
THE CITY OF WINNIPEG
WATER AND WASTE DEPARTMENT
ENGINEERING DIVISION

NEWPCC
GRIT HANDLING UPGRADES
CONTRACT 1

PROCESS
EXISTING AIR SUPPLY PIPING
MAIN LEVEL PLAN

CITY FILE NUMBER
SHEET OF
CITY DRAWING NUMBER

Last Save: 2007-03-07 11:25 AM

L:\WORK\88000\88648\02A-CAD\ALL\SUBMISSION\TENDER\CONTRACT 1\PDF FILES\BOUND DWG\P5.01.DWG