SHEET: COW-A1 (03/2005)

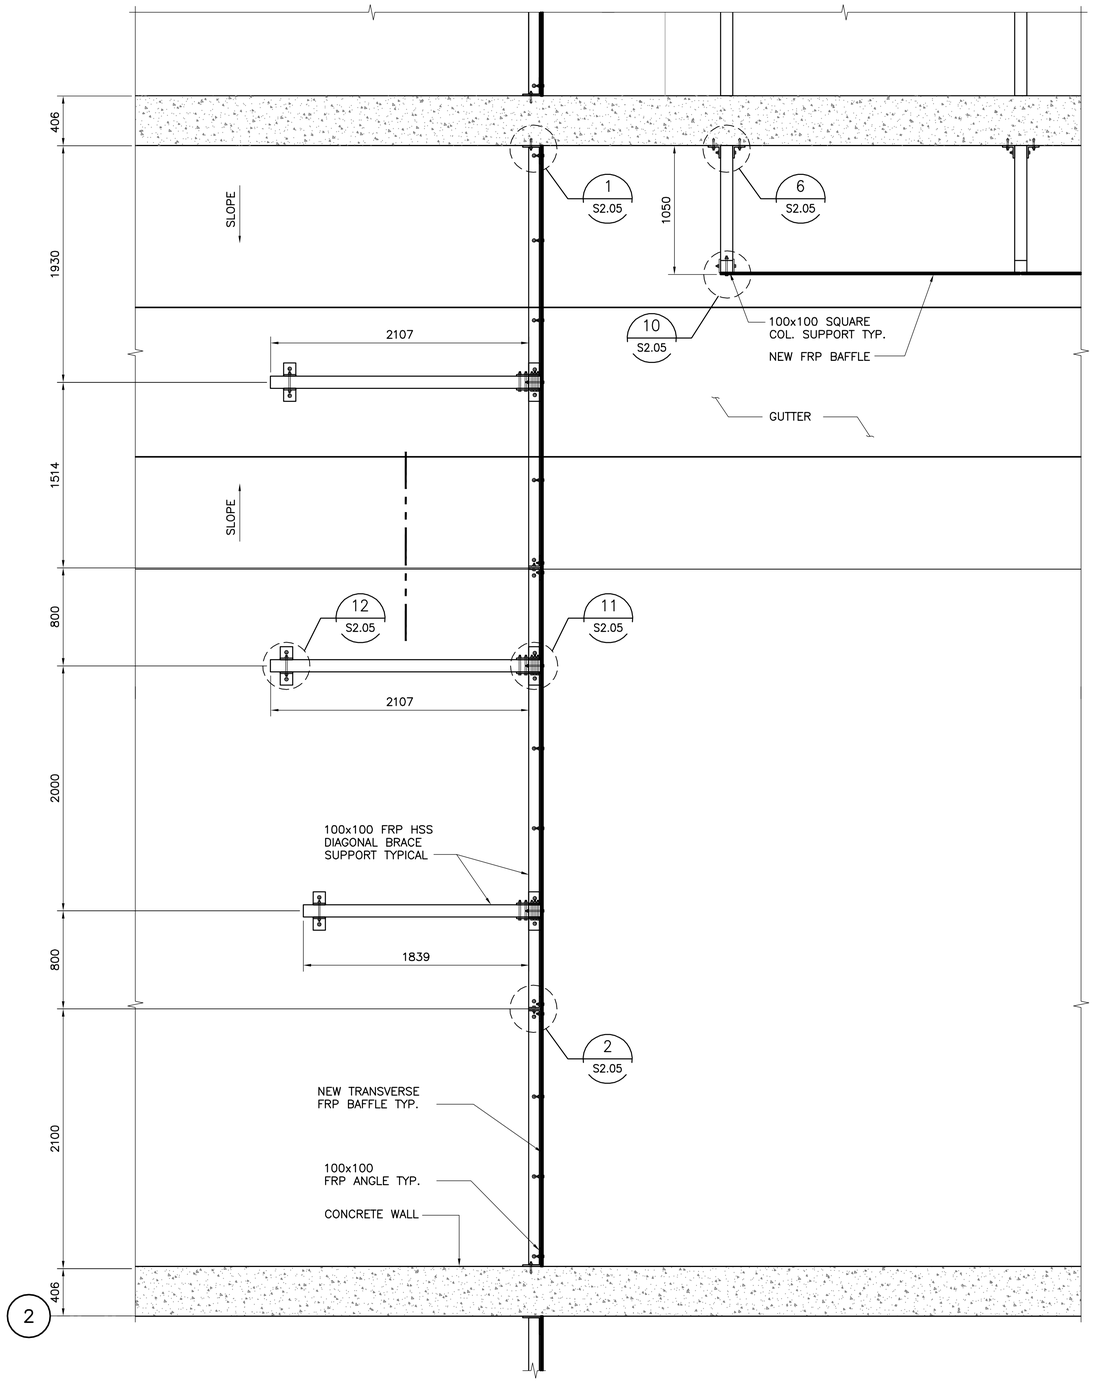

1 S1.01 PLAN VIEW – TRANSVERSE BAFFLE (PARTIAL)
1:25

NOTE:
1. USE 16mmø EXPANSION BOLTS FOR CONCRETE CONNECTION AND 12mmø S.S. BOLTS FOR FRP CONNECTIONS.

NOTE:
THE FRP MEMBER SIZES & CONNECTIONS SHOWN ON THESE DRAWINGS ARE APPROXIMATE & ARE TO BE DESIGNED BY THE FABRICATOR UNDER SEAL BY A PROFESSIONAL ENGINEER REGISTERED IN THE PROVINCE OF MANITOBA.

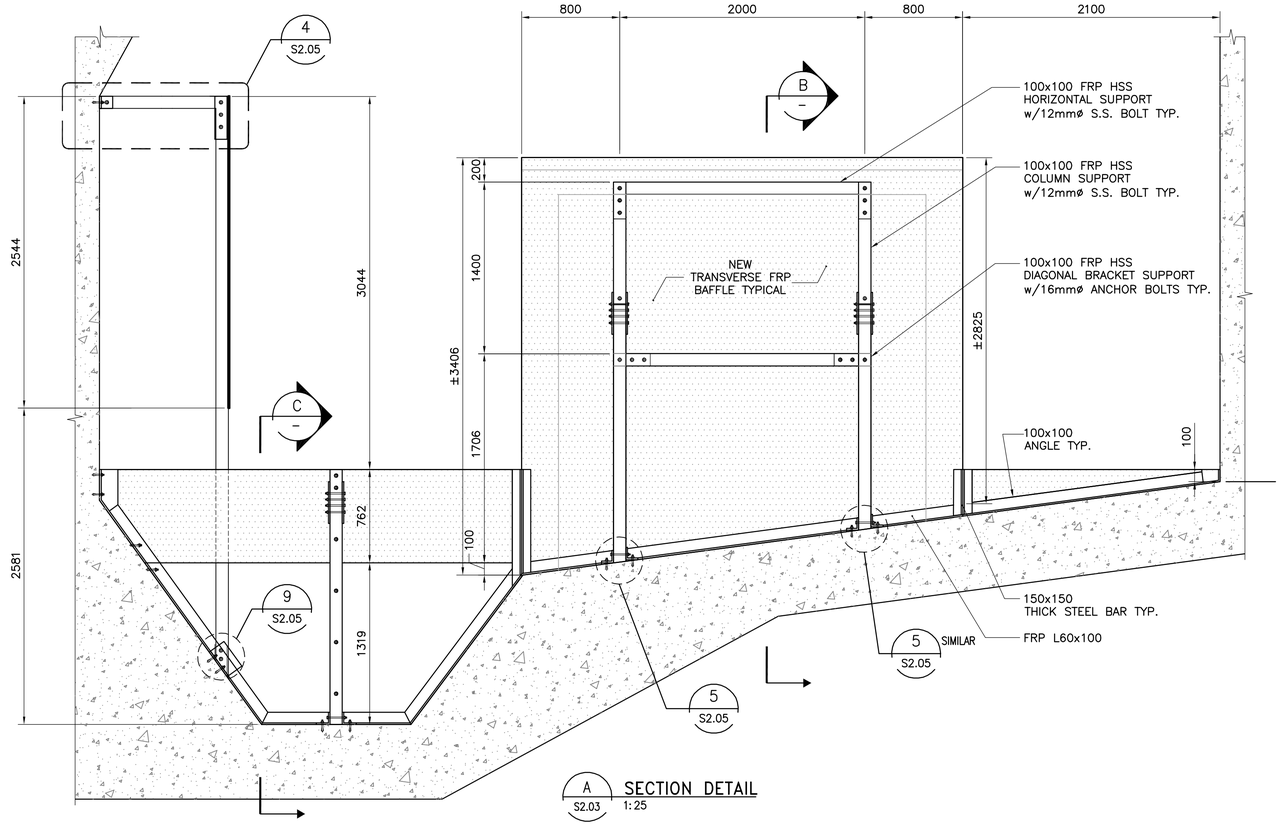

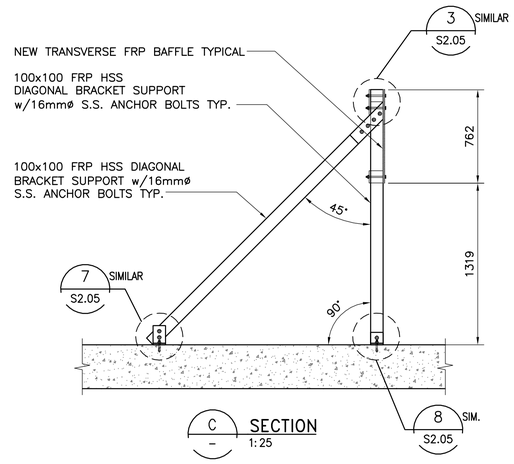

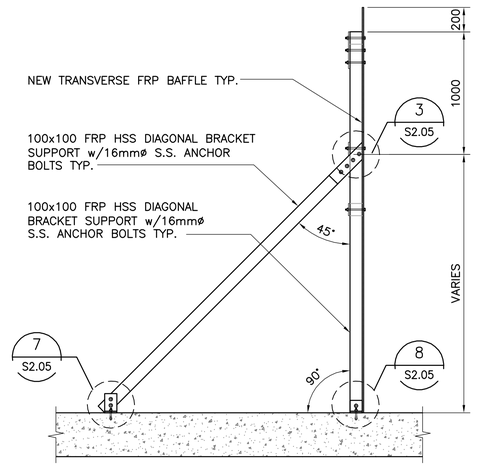

B.M. ELEV.			
00	ISSUED FOR TENDER	07/03/07	CMF
NO.	REVISIONS	DATE	BY

EarthTech
A Tyco International Ltd. Company

DESIGNED BY	GGP	CHECKED BY	LLR
DRAWN BY	CMF	APPROVED BY	H.H.
HOR. SCALE: AS NOTED VERTICAL SCALE:		RELEASED FOR CONSTRUCTION BY:	K. MARTENS
DATE	2006/05/19	DATE	2007/03/07

ENGINEER'S SEAL

ORIGINAL SIGNED BY
L.L. RIDING
2007/03/07

CONSULTANT DRAWING NO.
S2.03

THE CITY OF WINNIPEG
WATER AND WASTE DEPARTMENT
ENGINEERING DIVISION

NEWPCC
GRIT HANDLING UPGRADES
CONTRACT 1

STRUCTURAL
BAFFLE SECTIONS & DETAILS 1

CITY FILE NUMBER
SHEET OF
CITY DRAWING NUMBER

Last Save: 2007-03-07 11:14 AM

L:\WORK\88000\88648\02A-CAD\IND\CONTR\GRIT REMOVAL C1\S2.03.DWG