B SIZE 11" x 17" (279mm x 432mm)
PLOT: 3/22/2007 8:31:06 AM
UMA FILE NAME: D265-215-00_01-C-1005_RX.dwg Saved By: aleippi
UMA | AECOM REVIEW | IDR

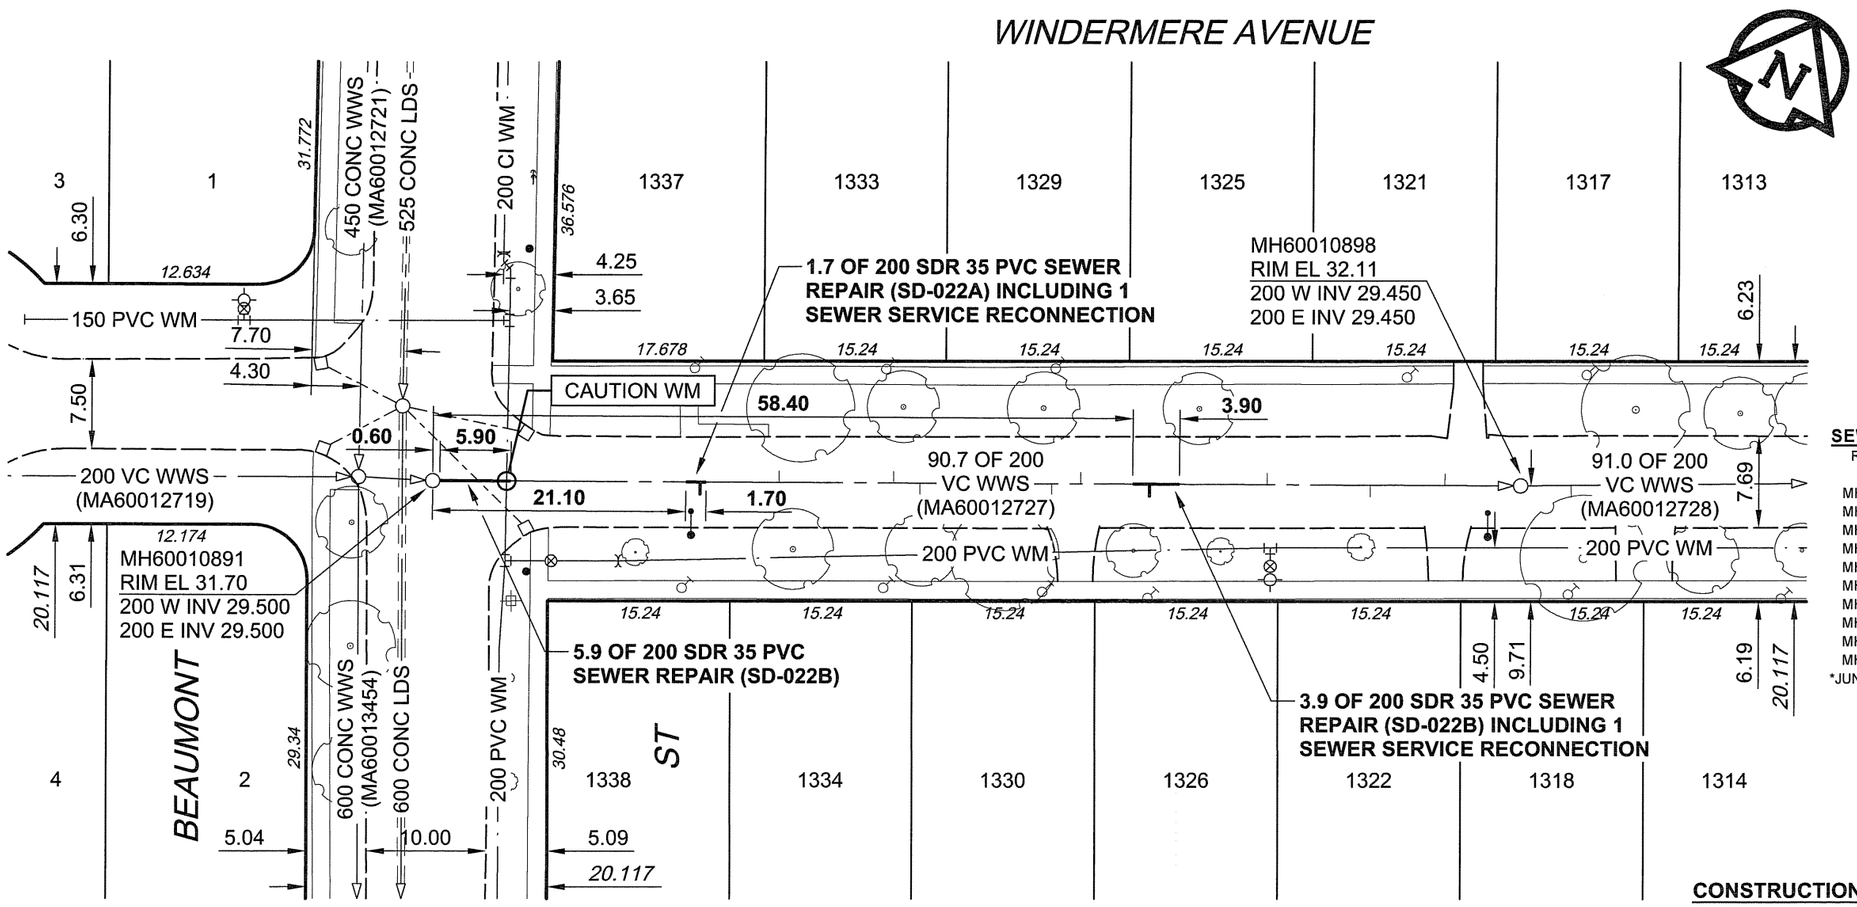

SEWER JUNCTION INFORMATION

REF. MH*	DIST FROM* REF. MH	SIZE*	CLOCK AT*
MH60010891	22.3	150Ø	03
MH60010891	28.9	150Ø	09
MH60010891	38.5	150Ø	09
MH60010891	40.7	150Ø	03
MH60010891	51.7	150Ø	02
MH60010891	54.1	150Ø	09
MH60010891	59.8	150Ø	03
MH60010891	69.6	150Ø	09
MH60010891	78.2	150Ø	03
MH60010891	84.4	150Ø	09

*JUNCTION INFORMATION FROM VIDEO INSPECTION

CONSTRUCTION NOTES:

1. LOCATE EXISTING SEWER SERIVCE WITHIN REPAIR LIMITS BY DYE TRACING.

WARNING

IF POWER EQUIPMENT OR EXPLOSIVES ARE TO BE USED
FOR EXCAVATION ON THIS PROJECT, THE CONTRACTOR MUST:

1) NOTIFY THE GAS COMPANY OF THE PROPOSED LOCATION OF EXCAVATION.
2) TAKE PRECAUTION TO AVOID DAMAGE TO GAS COMPANY INSTALLATIONS.

SEE PROVINCIAL REGULATION 140/92 FOR DETAILS

METRIC
WHOLE NUMBERS INDICATE MILLIMETRES
DECIMALIZED NUMBERS INDICATE METRES

Certificate of Authorization
UMA Engineering Ltd.
No. 256 Expiry: April 30, 2007

BID OPPORTUNITY NO. 223-2007

LOCATION APPROVED
UNDERGROUND STRUCTURES

SUPR. U/G STRUCTURES COMMITTEE — DATE

NOTE:
LOCATION OF UNDERGROUND STRUCTURES AS SHOWN ARE BASED ON THE BEST INFORMATION AVAILABLE. BUT NO GUARANTEE IS GIVEN THAT ALL EXISTING UTILITIES ARE SHOWN OR THAT THE GIVEN LOCATIONS ARE EXACT. CONFIRMATION OF EXISTENCE AND EXACT LOCATION OF ALL SERVICES MUST BE OBTAINED FROM THE INDIVIDUAL UTILITIES BEFORE PROCEEDING WITH CONSTRUCTION.

BM 65-016
ELEV 233.024m
N. side Windermere Ave., E. of Daniel St., Tblt. in S. Conc. foundation of No. 1229 Windermere Ave. 7.0m W. & 0.3m below brick of S.E. Cor. of Church.

NO.	REVISIONS	YY/MM/DD	BY
0	ISSUED FOR CONSTRUCTION	07/03/22	ADL

UMA | AECOM

©2006 UMA ENGINEERING LTD. ALL RIGHTS RESERVED.

DESIGNED BY	ALD	CHECKED BY	MJR
DRAWN BY	ADL	APPROVED BY	
HOR. SCALE	1:500	RELEASED FOR CONSTRUCTION	
VERT. SCALE	N/A		
DATE	07/03/22	DATE	5/02/07

PROFESSIONAL'S SEAL
PROVINCE OF MANITOBA
22 MARCH 2007
C. C. MACEY
REGISTERED ENGINEER

CONSULTANT DRAWING NO. 05
D265-215-00

Winnipeg

THE CITY OF WINNIPEG
WATER AND WASTE DEPARTMENT

2007 Watermain and Sewer Renewals
Contract 26

Windermere Avenue
Beaumont Street
to 50m West of Daniel Street

SHEET 05 OF 10

CITY DRAWING NUMBER
06006 REV 0