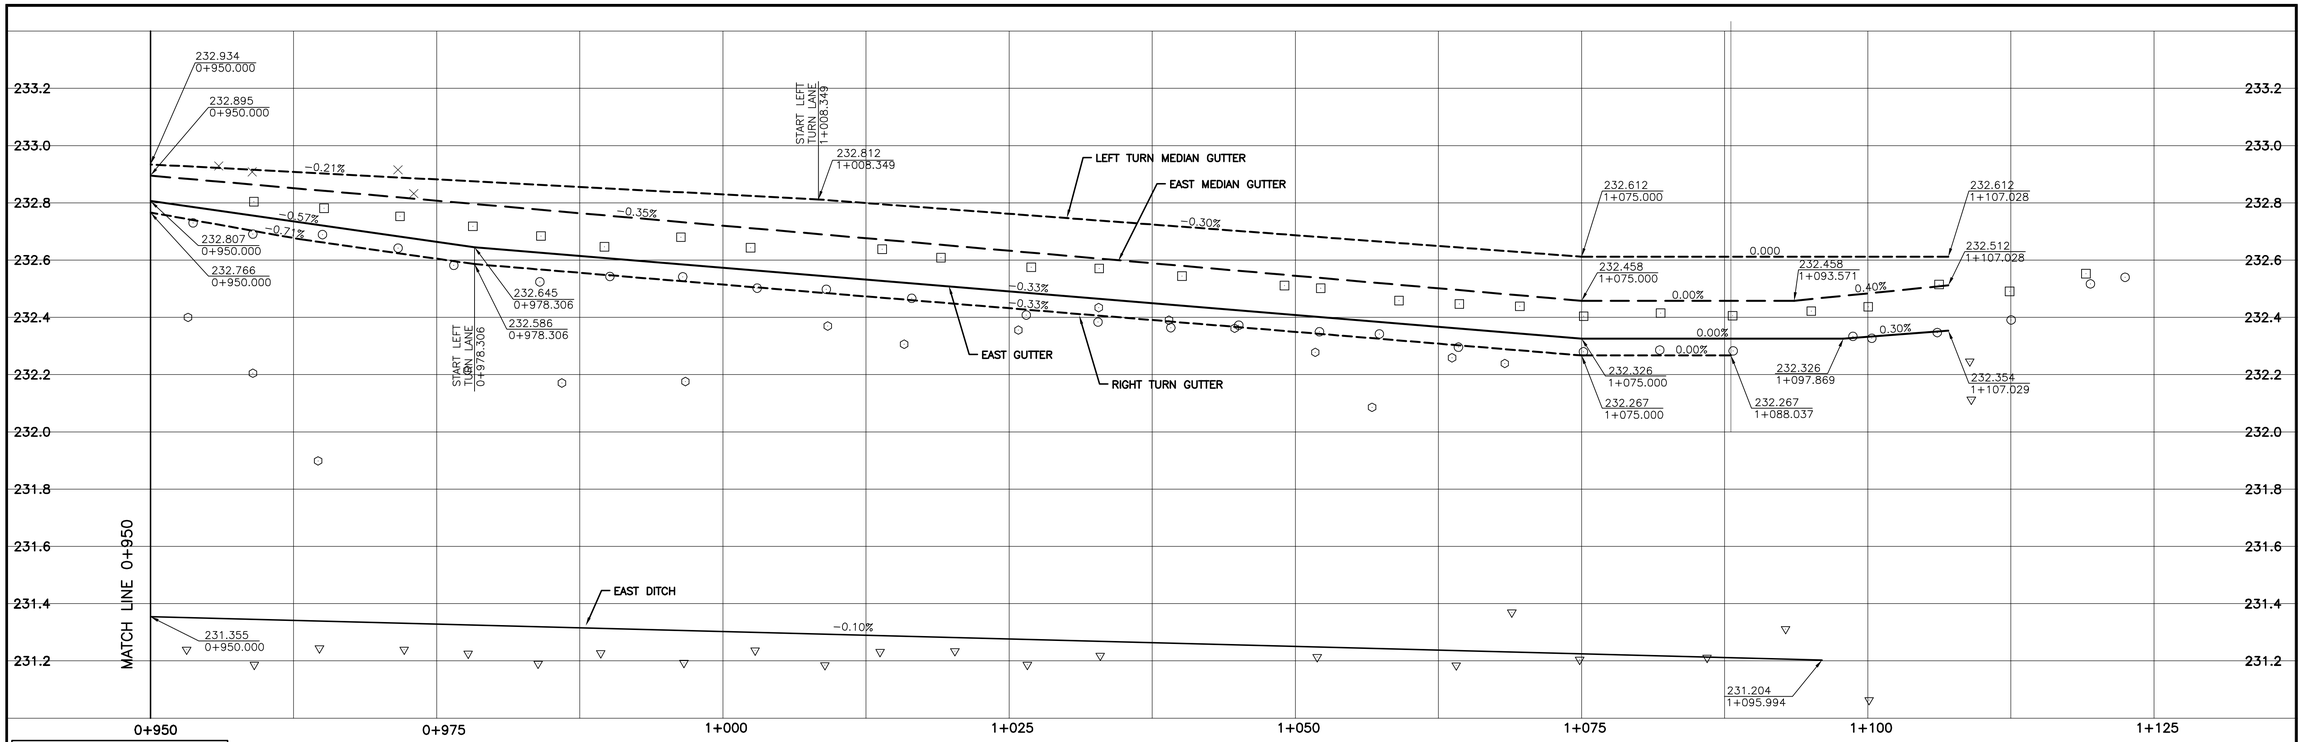

NOTE:
STATIONING ALONG CENTRELINE OF WAVERLEY STREET RIGHT-OF-WAY.

WAVERLEY STREET – NORTHBOUND

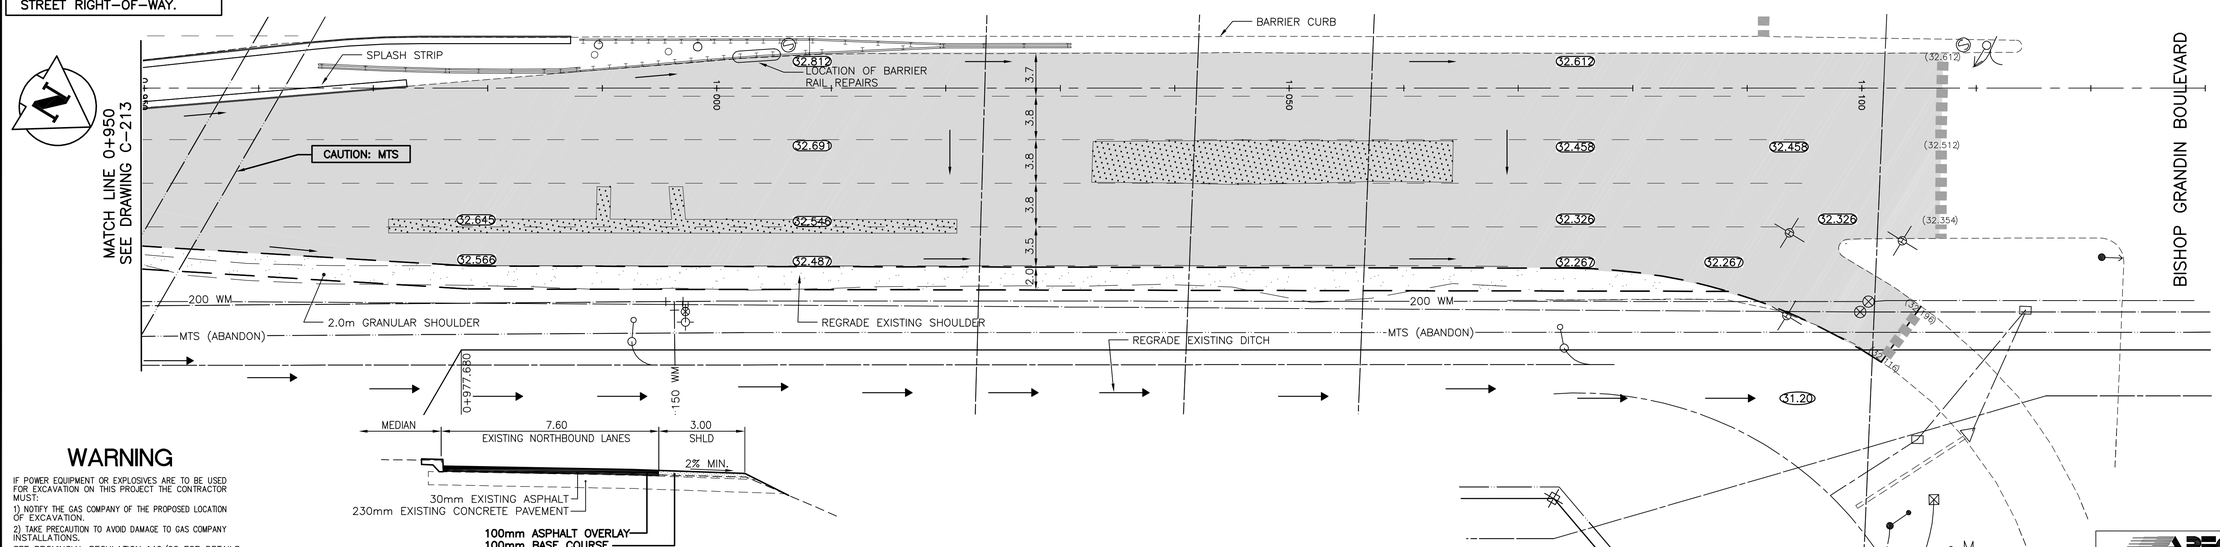

TYPICAL PAVEMENT SECTION NORTHBOUND LANES

WARNING

IF POWER EQUIPMENT OR EXPLOSIVES ARE TO BE USED FOR EXCAVATION ON THIS PROJECT THE CONTRACTOR MUST:

1) NOTIFY THE GAS COMPANY OF THE PROPOSED LOCATION OF EXCAVATION.
2) TAKE PRECAUTION TO AVOID DAMAGE TO GAS COMPANY INSTALLATIONS.

SEE PROVINCIAL REGULATION 140/92 FOR DETAILS

METRIC

WHOLE NUMBERS INDICATE MILLIMETRES
DECIMALIZED NUMBERS INDICATE METRES

BENCH MARK: 217 (654217) – E. shoulder of gravel Two-Mile Rd. (formerly Waverley St.) & drain S. of Sugarbeet spur line, 3rd set of hydro poles S. of Conc. new Waverley St., Tblt. in 7.6m Conc. pile, 57.3m S. of hydro poles & 8.3m W. of line most Wly. set of hydro poles.

APEGM
Certificate of Authorization
Stantec Consulting Ltd.
No. 1301 Expiry: April 30, 2007

150 WM	FEEDEERMAIN	750 FM		HYDRO		150 WM	WATERMAIN	150 WM
750 FM	WATERMAIN	150 WM		M.T.S.			HYDRANT, VALVE	
	HYDRANT			CONCRETE		300 LDS	LAND DRAINAGE SEWER	300 LDS
	VALVE			ASPHALT		250 WWS	WASTE WATER SEWER	250 WWS
	CATCH BASIN			SIDEWALK			℄ PROFILE	
	CURB INLET			PROPERTY LINE			NORTH OR WEST GUTTER	
	JUNCTIONS			SURVEY BAR			SOUTH OR EAST GUTTER	
	CULVERT			DITCH			NORTH OR WEST RL	
	GAS		(31.334)	ELEVATION	32.231		SOUTH OR EAST RL	
	SPLASH STRIP			SIDEWALK RAMP			NORTH OR WEST DITCH	
	BARRIER CURB		(31.334)	DITCH ELEVATION	31.20		SOUTH OR EAST DITCH	
EXISTING	LEGEND-PLAN	PROPOSED	EXISTING	LEGEND-PLAN	PROPOSED	EXISTING	LEGEND-PROFILE	PROPOSED

LOCATION APPROVED
UNDERGROUND STRUCTURES

SUPV. U/G STRUCTURES COMMITTEE — DATE

NOTE:
LOCATION OF UNDERGROUND STRUCTURES AS SHOWN ARE BASED ON THE BEST INFORMATION AVAILABLE BUT NO GUARANTEE IS GIVEN THAT ALL EXISTING UTILITIES ARE SHOWN OR THAT THE GIVEN LOCATIONS ARE EXACT. CONFIRMATION OF EXISTENCE AND EXACT LOCATION OF ALL SERVICES MUST BE OBTAINED FROM THE INDIVIDUAL UTILITIES BEFORE PROCEEDING WITH CONSTRUCTION.

B.M. 75-005
ELEV. 232.818 m

NO.	REVISIONS	DATE	BY
–	–	–	–
B	ISSUED FOR TENDER	07.03.30	W.K.B.
A	ISSUED FOR CLIENT REVIEW	07.03.14	W.K.B.

Stantec

Stantec Consulting Ltd.
905 Waverley Street, Winnipeg, Manitoba
Tel 204-489-5900 Fax 204-453-9012

DESIGNED BY	W.K.B.	CHECKED BY	V.M.M.
DRAWN BY	T.G.	APPROVED BY	W.K.B.
HOR. SCALE:	1:250	RELEASED FOR CONSTRUCTION:	
VERTICAL:	1:10		
DATE		DATE	

ENGINEER'S SEAL
PROVINCE OF MANITOBA
W.K. BYCZEK
MEMBER 23067
REGISTERED PROFESSIONAL ENGINEER

CONSULTANT DRAWING NO.
C-214

Winnipeg
THE CITY OF WINNIPEG
TRANSPORTATION ENGINEERING DIVISION

WAVERLEY STREET-NORTHBOUND
BISON DRIVE TO BISHOP GRANDIN BOULEVARD
STA 0+950 TO STA 1+125
2007 REGIONAL STREETS PROGRAM

SHEET 15 OF 15
CAD FILE DRAWING NUMBER 04580c-208-685.dwg
CITY DRAWING NUMBER P-3276-15

V:\1371\active\137104580\drawing\SHEETS\04580c-208-xxx.dwg
2007-03-27 03:30PM By: tgill

15/685