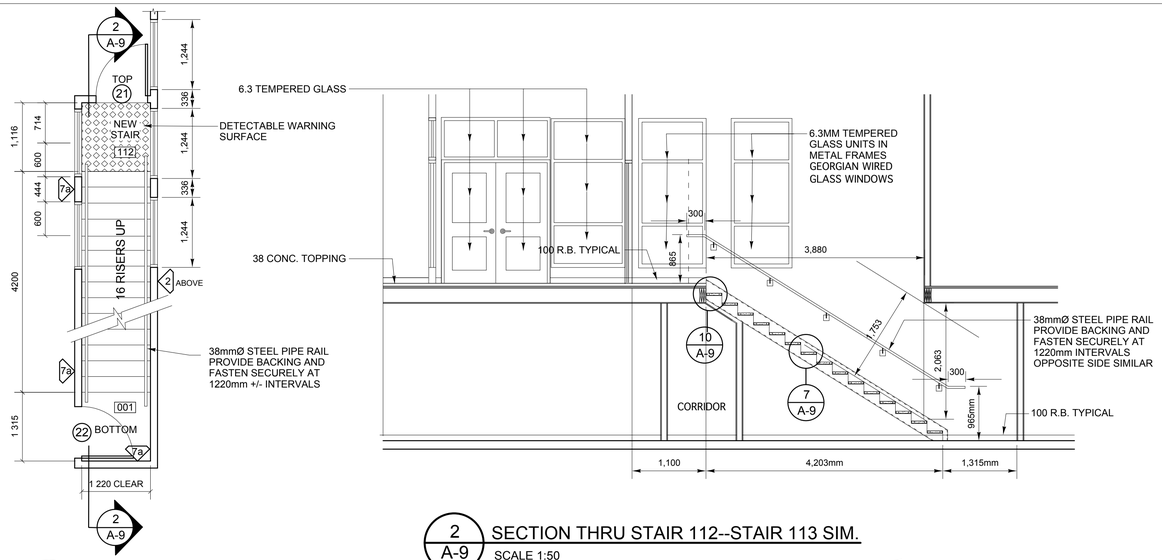

2 A-9 SECTION THRU STAIR 112--STAIR 113 SIM.
SCALE 1:50

1 A-9 PLAN OF NEW STAIR 112
SCALE 1:50

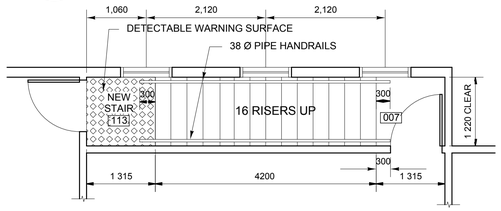

3 A-9 PLAN OF NEW STAIR 113
SCALE 1:50

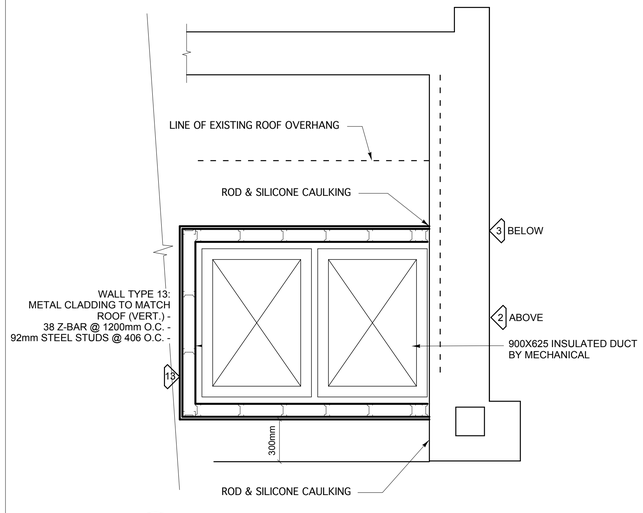

4 A-9 MECHANICAL EXTERIOR SHAFT
SCALE 1:20

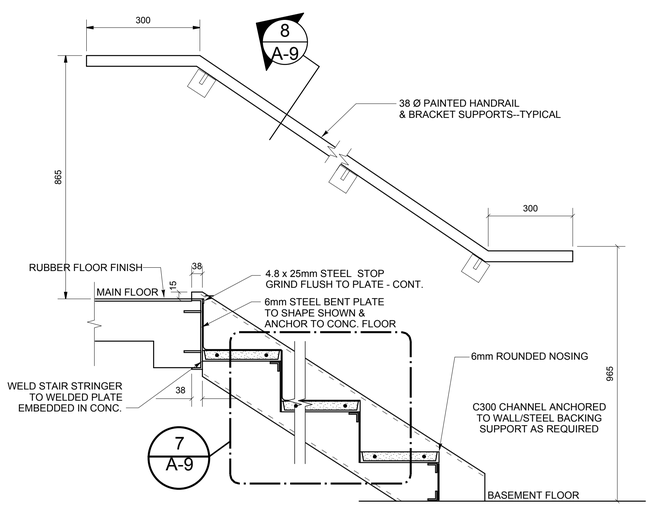

5 A-9 MAIN/BASEMENT STAIR STRINGER/TREADS
SCALE 1:10

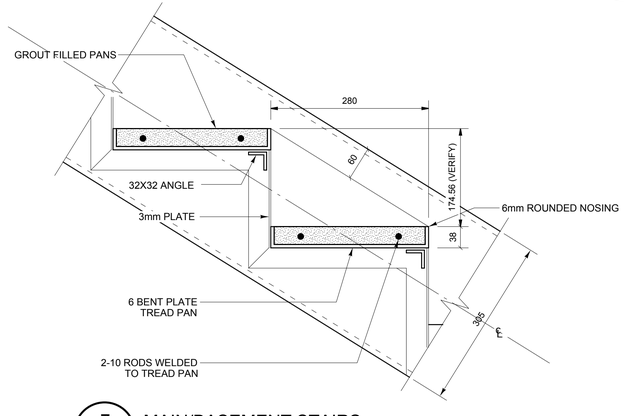

7 A-9 MAIN/BASEMENT STAIRS
SCALE 1:5

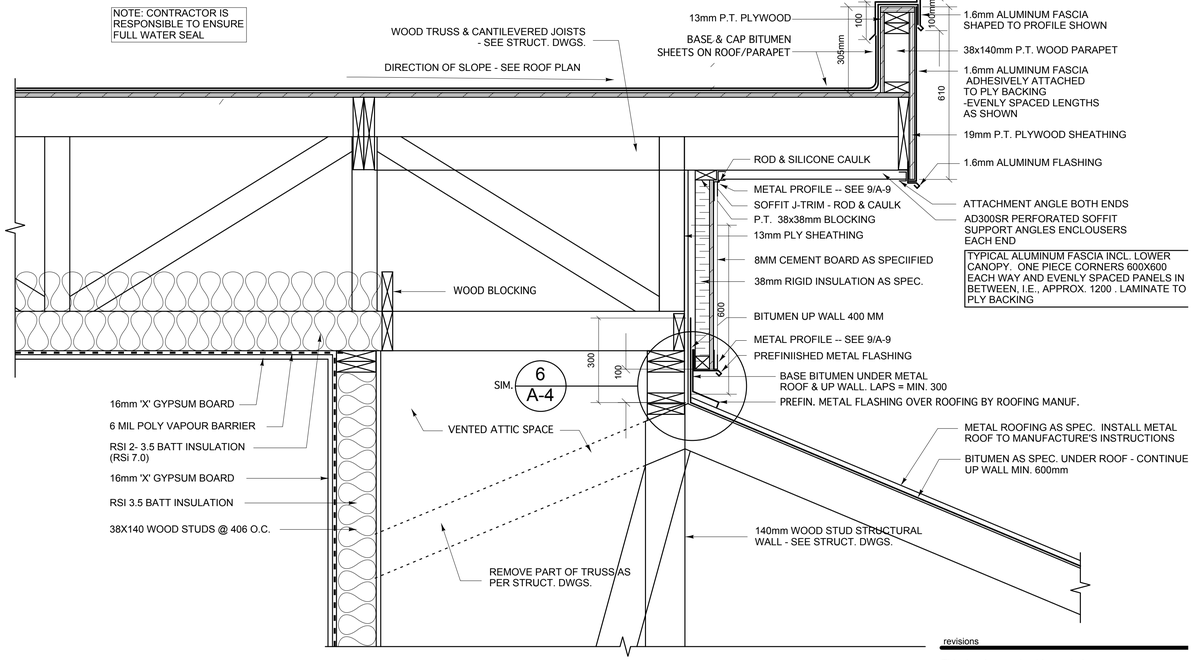

6 A-9 SECTION DETAIL @ LOBBY ROOF
SCALE 1:10

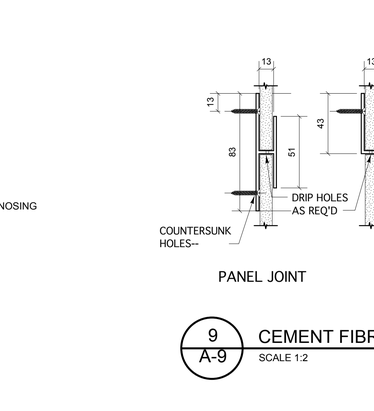

8 A-9 SECTION WALL HANDRAIL DET.
SCALE 1:10

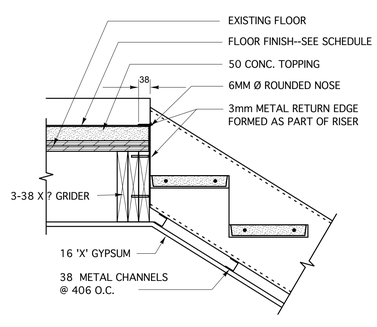

10 A-9 STAIR LANDING DETAIL
SCALE 1:10

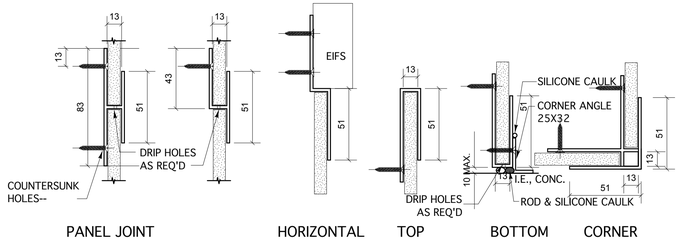

9 A-9 CEMENT FIBRE PANEL TRIM DETAILS
SCALE 1:2

METAL TRIMS:
14 GA. COLD-ROLLED STEEL - PROFILES AS SHOWN.

MITRE JOINT ALL CORNER CONDITIONS GRIND SMOOTH ALL WELDS AND POWDER COAT IN SILVER FINISH. COLOUR TO BE APPROVED BY CONTRACT ADMINISTRATOR

revisions

This drawing must not be scaled.

The general Contractor must verify all dimensions, datums and levels prior to commencement of work. All errors and omissions must be reported immediately to the Architect.

Variations and modifications to work shown on this drawing shall not be carried out without written permission from the Architect.

This drawing is the exclusive property of the Architect and cannot be reproduced without written permission of the Architect. Reproduction must bear the name of the Architect. Copyright © 2007

seals

engineers

architect

HAROLD FUNK ARCHITECT INC.
401-55 Donald Street Winnipeg MB R3C 1L8
Tel. (204) 943-5087 Fax (204) 949-9231

project

VALOUR COMMUNITY CENTRE
GYMNASIUM ADDITION AND RENOVATIONS

715 Telfer St. North, Winnipeg, Manitoba

sheet title

MISC. DETAILS

project no. 06 1288
scale AS SHOWN
drawn by B.P.
approved by H.F
date 14 November 2007

sheet no.

A-9