SHEET: COW-A1 (05/2005)

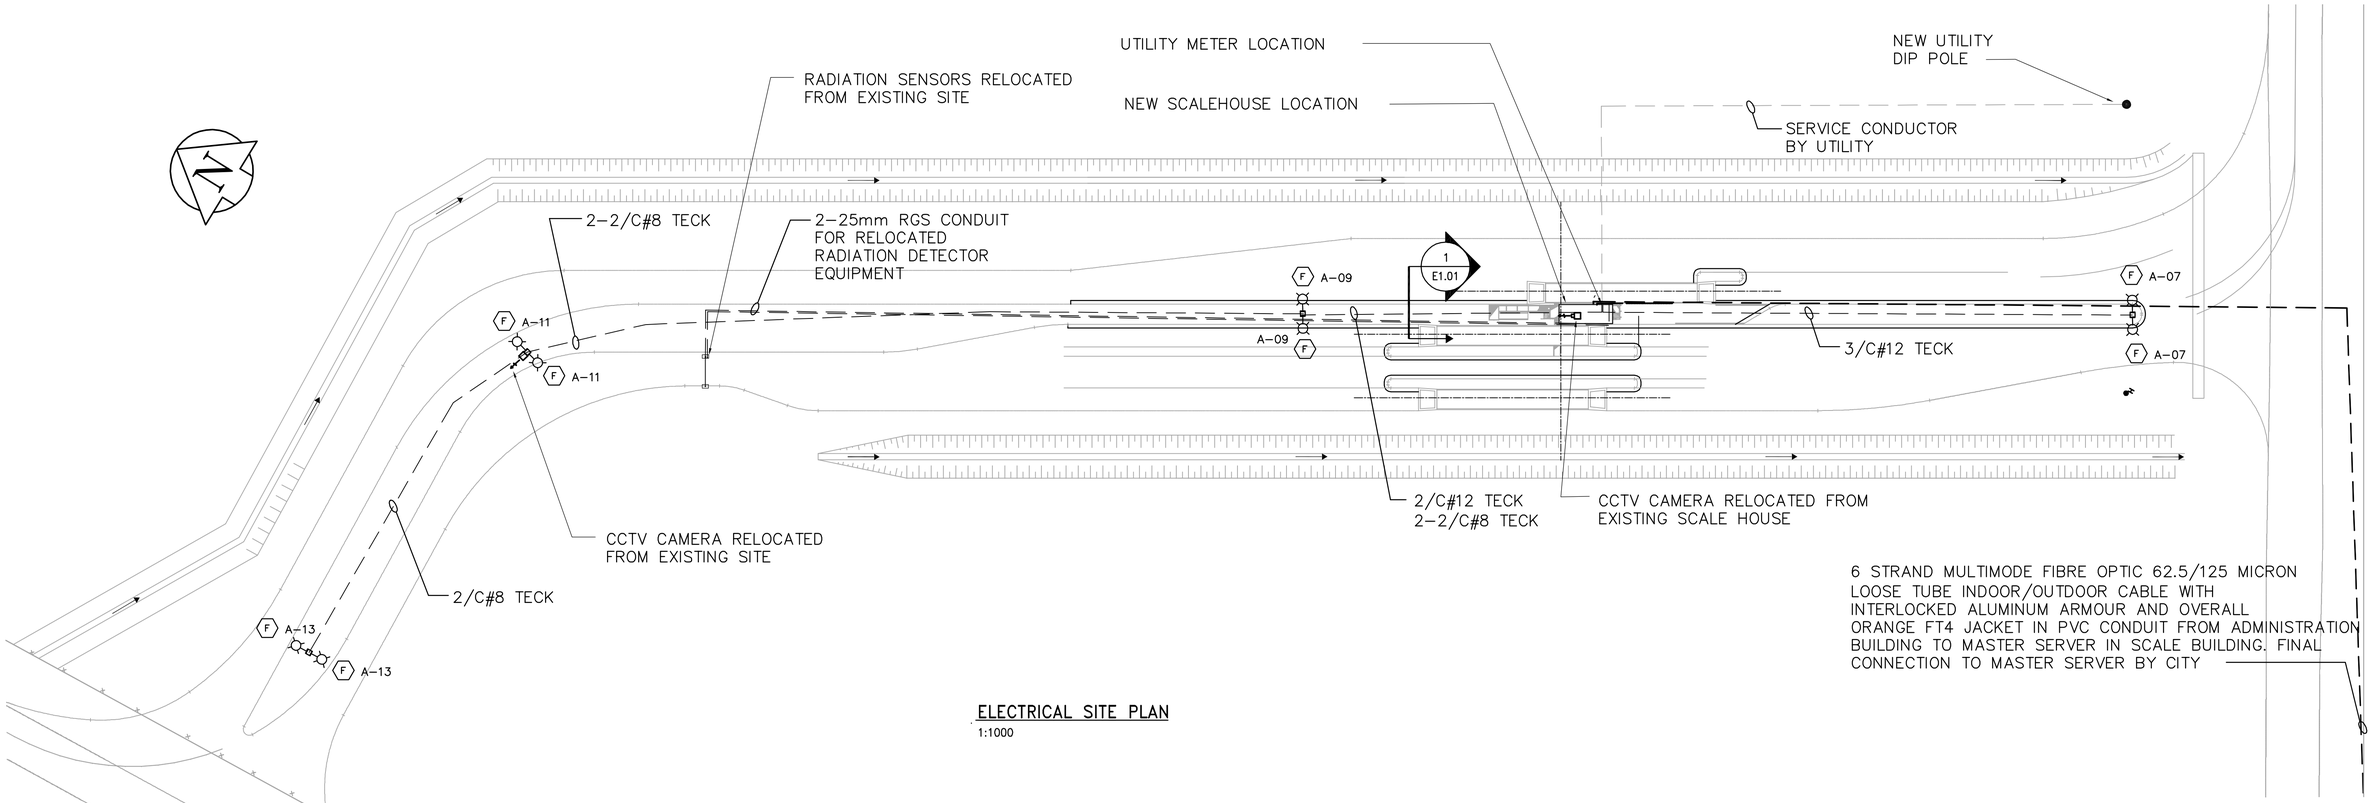

ELECTRICAL SITE PLAN
1:1000

LEGEND:

- FIXTURE TYPE IDENTIFIER
- FLUORESCENT LUMINAIRE
- 250W MH, 120V POLE MOUNTED
- WALL MOUNTED FIXTURE
- SINGLE POLE SWITCH – 3 INDICATES 3-WAY SWITCH
- PHOTOCELL
- WALL MOUNTED EXIT LIGHT – ARROWS AS REQUIRED
- BATTERY PACK C/W HEADS AS INDICATED
- WALL MOUNTED EMERGENCY REMOTE HEADS
- DUPLEX RECEPTACLE
- SINGLE RECEPTACLE
- SPECIAL PURPOSE EQUIPMENT CONNECTION
- MOTOR/MECHANICAL LOAD
- DISCONNECT SWITCH
- DOOR CONTACT
- MOTION DETECTOR
- C.C.T.V. CAMERA
- TVSS TRANSIENT VOLTAGE SURGE SUPPRESSOR
- TELEPHONE OUTLET
- DATA OUTLET

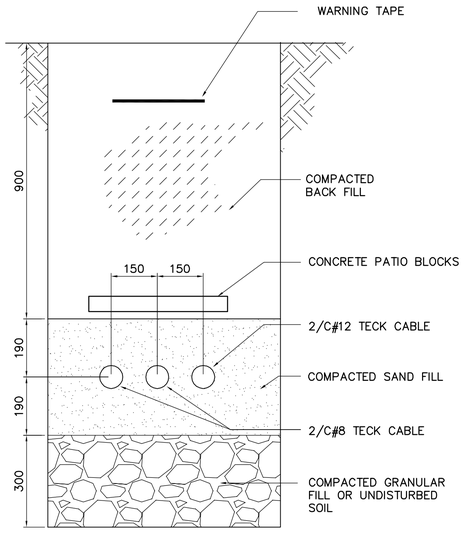

1 WG-E0001 TRENCH SECTION
SCALE: 1:10

APEGM
Certificate of Authorization
Earth Tech Canada Inc.
No. 730

B.M.
ELEV.

NO.	REVISIONS	DATE	BY
0	ISSUED FOR TENDER	07/07/20	ERC

Frederickson Cooper ARCHITECTS
EarthTech A Tyco International Ltd. Company

DESIGNED BY	GSN	CHECKED BY	PS
DRAWN BY	ERC	APPROVED BY	TGS
SCALE:	ERC	RELEASED FOR CONSTRUCTION BY:	V. JEANCART
DATE	2006/08/31	DATE	2007/07/20

ENGINEER'S SEAL
ORIGINAL SIGNED BY
P. STRYK
2007/07/20

CONSULTANT DRAWING NO.
E1.01

THE CITY OF WINNIPEG
Winnipeg
WATER AND WASTE DEPARTMENT
SOLID WASTE SERVICES DIVISION

BRADY RD. LANDFILL
NEW ENTRANCE AND
SCALE FACILITY

CITY FILE NUMBER
SHEET OF

ELECTRICAL
SITE PLAN
AND LEGEND

CITY DRAWING NUMBER
SWD-D-388

Last Save: 2007-07-20 11:51 AM

L:\WORK\91000\91605\02A-CAD\ELE\CONTR\E1.01.DWG