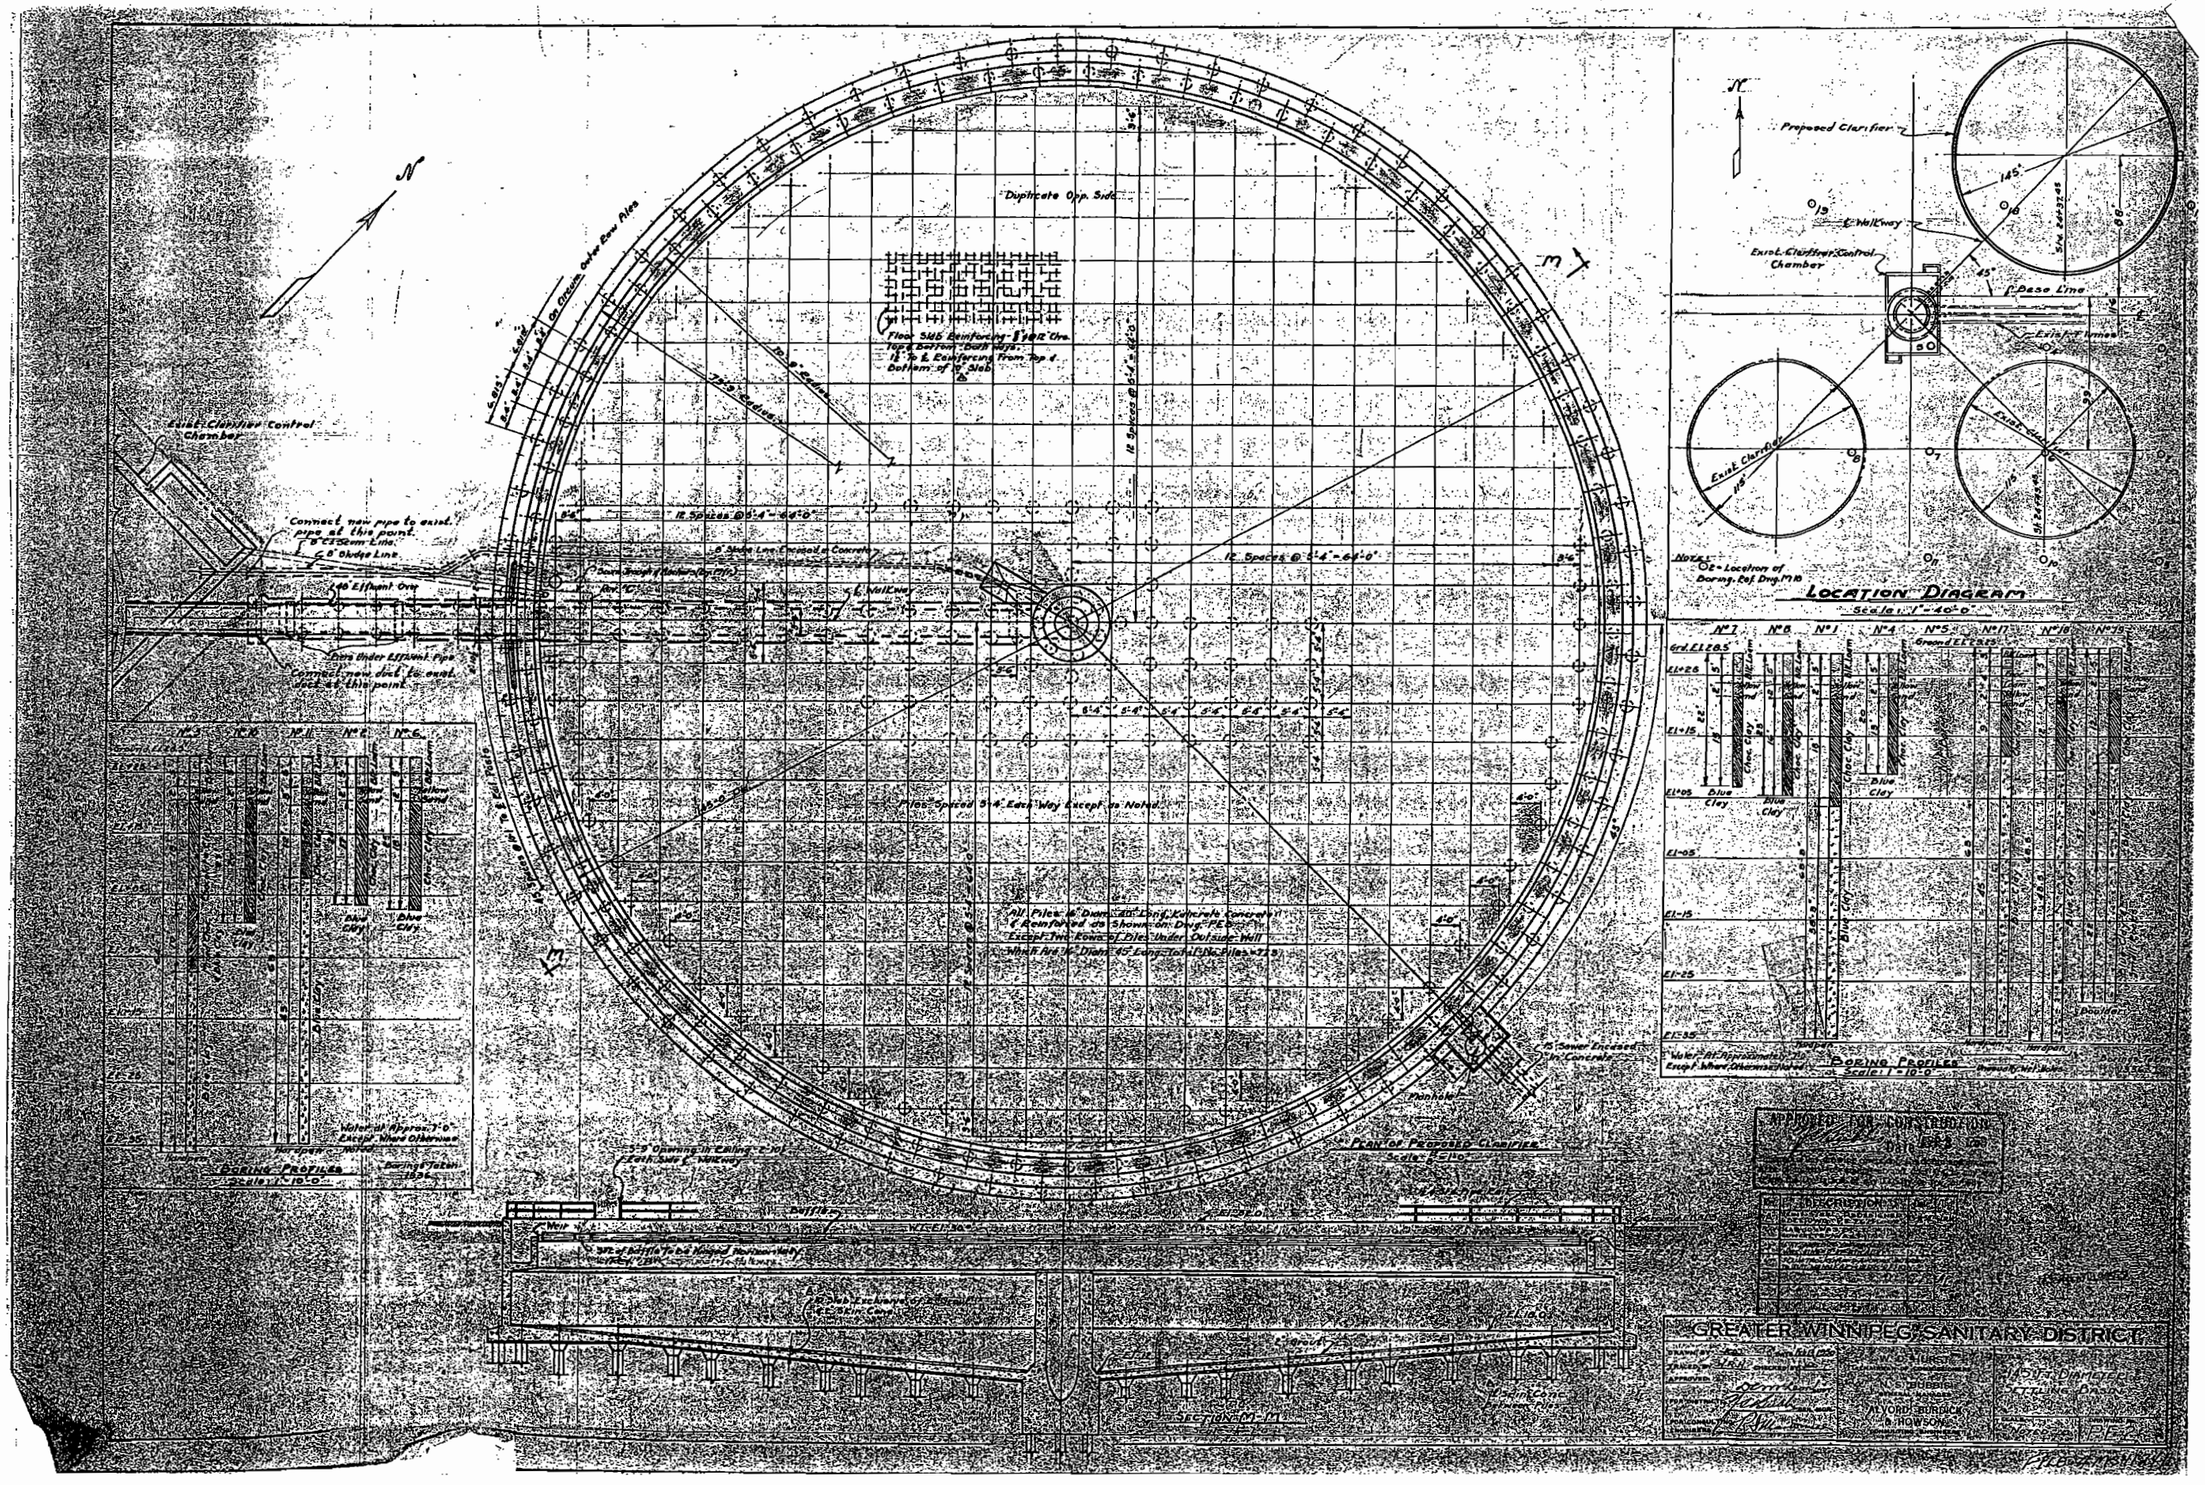

Duplicate Opp. Side
Exist. Clarifier Control Chamber
Connect new pipe to exist. pipe at this point.
Connect new duct to exist. duct at this point.
Piles Spaced 5'-4" Each Way Except as Noted
Plan of Proposed Clarifier
Section M-M
Boring Profiles
Scale: 1"=10'-0"
Proposed Clarifier
Exist. Clarifier Control Chamber
Base Line
Exist. Clarifier
Location Diagram
Scale: 1"=40'-0"
Boring Profiles
Scale: 1"=10'-0"
Approved for Construction
Description
GREATER WINNIPEG SANITARY DISTRICT
W. C. HURST
N. S. BUBBIE
ALVORD, BURDICK & HOWSON
Settling Basin