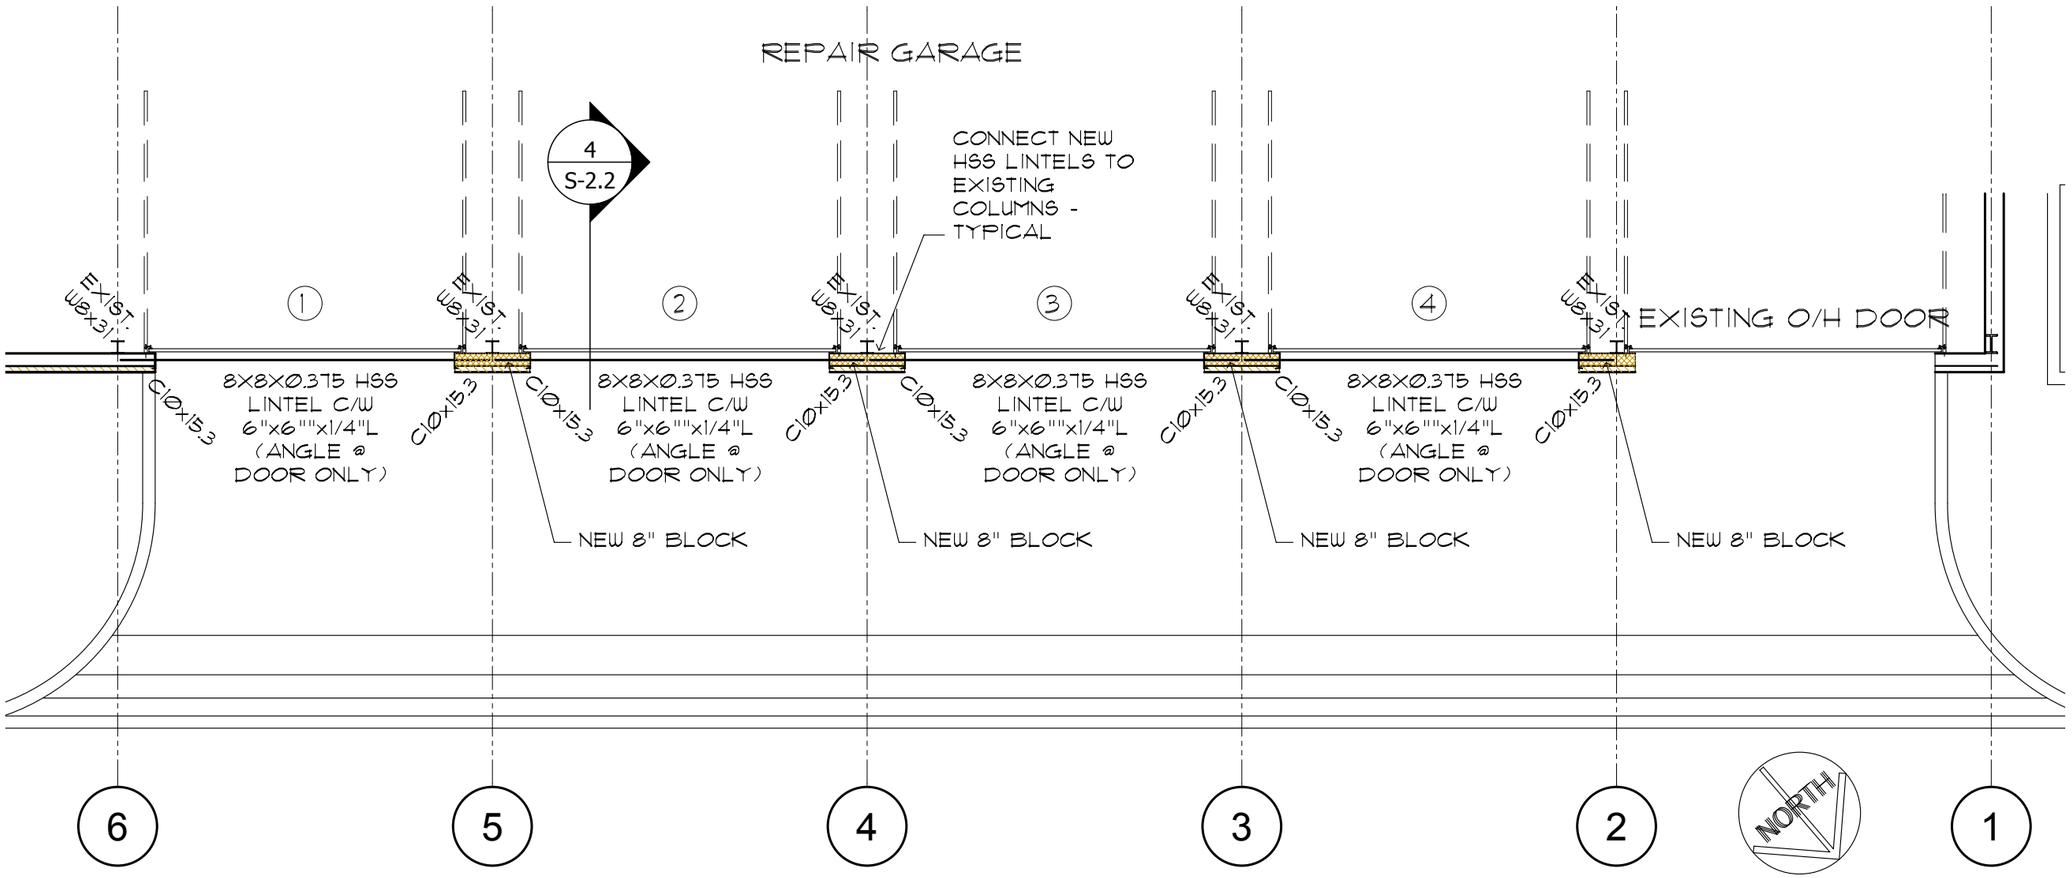

A
S-2.1

OH DOOR FRAMING PLAN

1/8" = 1'-Ø"

APEGM
Certificate of Authorization
Kowalchuk Consulting Engineers Ltd.
No. 1777 Date: _____

REV	DESCRIPTION	DATE	BY
0	ISSUED FOR TENDER	MAY 11, 2007	CML

SEAL:

PROVINCE OF MANITOBA
G. S. KOWALCHUK
REGISTERED PROFESSIONAL ENGINEER

THIS DRAWING MUST NOT BE SCALED.

THE GENERAL CONTRACTOR SHALL VERIFY ALL DIMENSIONS, DATUMS AND LEVELS PRIOR TO COMMENCEMENT OF WORK AND IS HELD RESPONSIBLE FOR REPORTING ANY DISCREPANCY OR OMISSION TO NEIL COOPER ARCHITECT INC IMMEDIATELY.

THIS DRAWING IS THE EXCLUSIVE PROPERTY OF NEIL COOPER ARCHITECT INC AND CAN BE REPRODUCED ONLY WITH THE PERMISSION OF NEIL COOPER ARCHITECT INC, IN WHICH CASE THE REPRODUCTION MUST BEAR THEIR NAME AS THE ARCHITECTURAL FIRM.

DRAWING:
PARTIAL MAIN FLOOR FRAMING PLAN

PROJECT:
195 TECUMSEH
O/H DOOR & CONCRETE SLAB REPLACEMENT
WINNIPEG, MANITOBA

Neil Cooper Architect Inc.
10-395 Berry Street, Winnipeg, Manitoba R3J 1N6

Kowalchuk
Consulting Engineers Ltd.
400 - 79 Arthur Street
Winnipeg, MB R3B 1G7
Phone: (204) 942-0693
Fax: (204) 942-1282
E-mail: gsk@kcl.ca

DRAWN BY:	CHECKED BY:	SHEET NO:	REV NO:
DC	GSK	S1.2	R0

DATE: MAY. 09, 2007
SCALE: As Noted
FILE: Projects\2007\07065\07065-S1.dwg