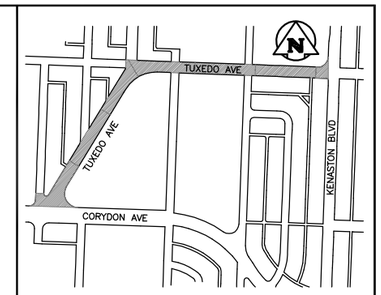

SITE LOCATION

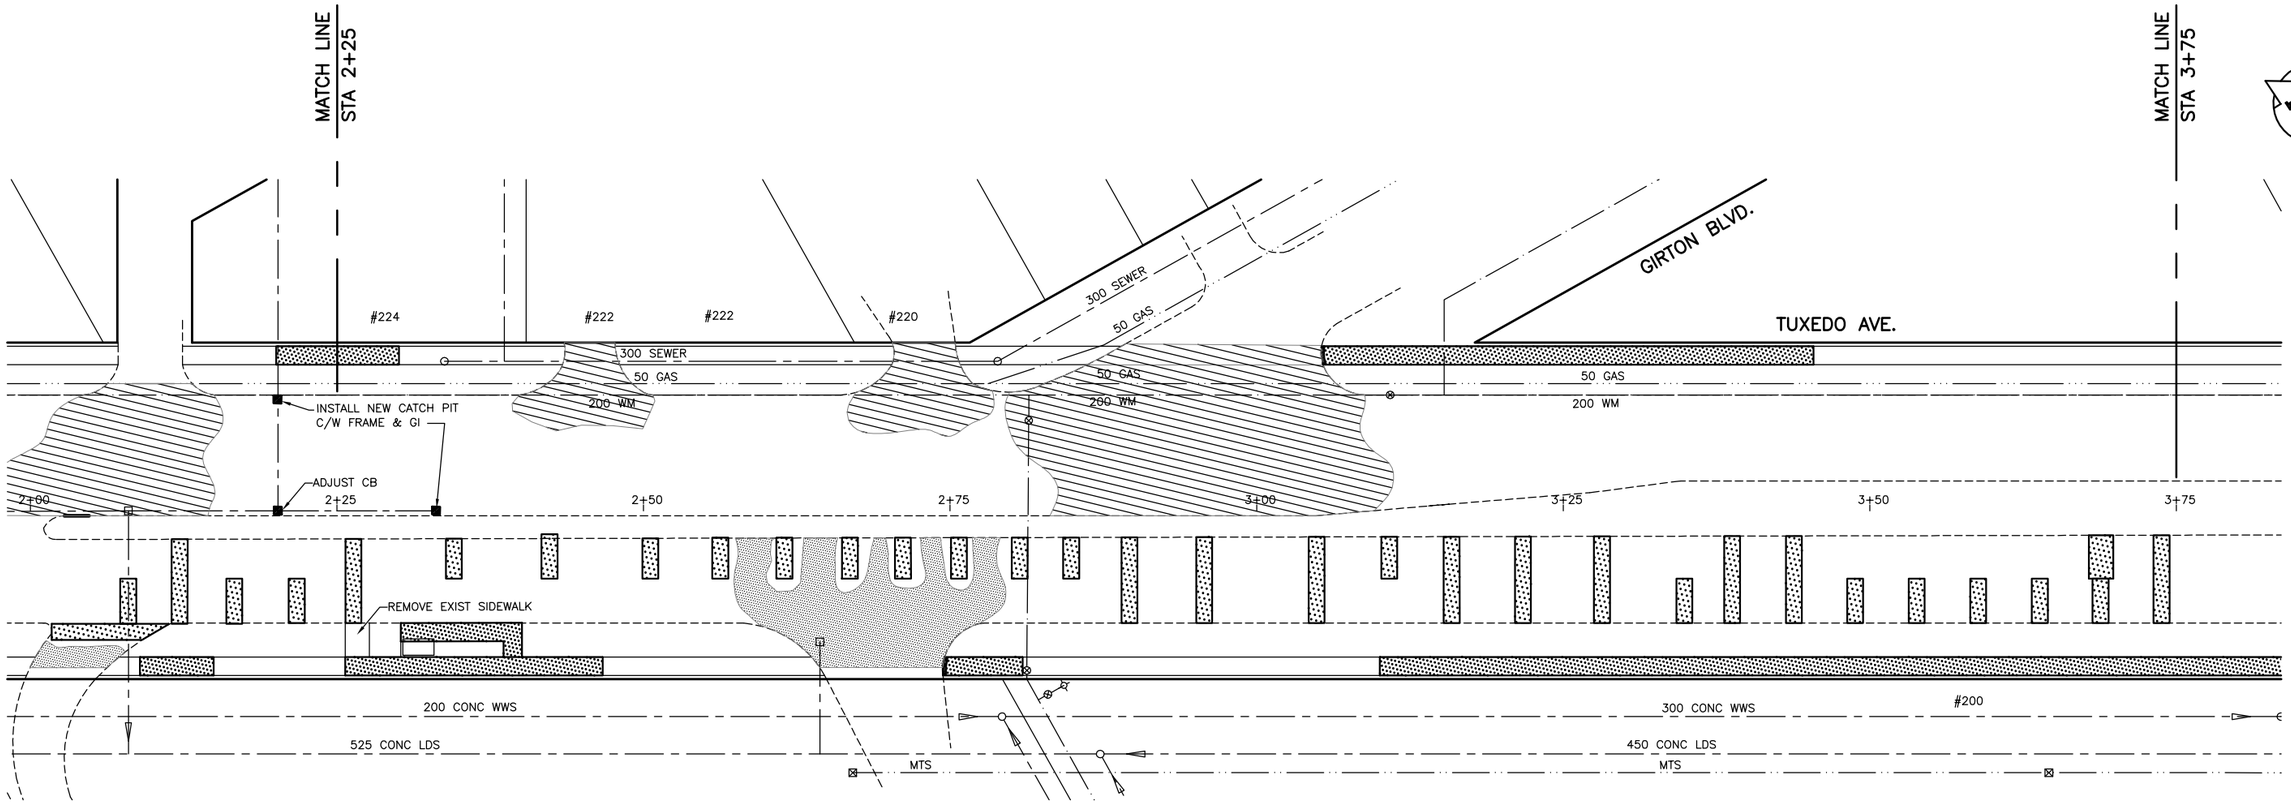

PLAN
SCALE: 1:250

WARNING

IF POWER EQUIPMENT OR EXPLOSIVES ARE TO BE USED FOR EXCAVATION ON THIS PROJECT THE CONTRACTOR MUST:
1) NOTIFY THE GAS COMPANY OF THE PROPOSED LOCATION OF EXCAVATION.
2) TAKE PRECAUTION TO AVOID DAMAGE TO GAS COMPANY INSTALLATIONS.
SEE PROVINCIAL REGULATION 210/72 FOR DETAILS.

METRIC
WHOLE NUMBERS INDICATE MILLIMETRES
DECIMALIZED NUMBERS INDICATE METRES

0 5 10 15 20 25m

SCALE: 1:250 METRIC A1
1:500 METRIC A3

APEGM
Certificate of Authorization
KGS Group
No. 245 Expiry: April 30, 2008

EXISTING	LEGEND–PLAN	PROPOSED	EXISTING	LEGEND–PLAN	PROPOSED	EXISTING	LEGEND–PROFILE	PROPOSED
300 LDS	LAND DRAINAGE SEWER	300 LDS		MILL & FILL				
250 WWS	WASTE WATER SEWER	250 WWS		TEST HOLE				
GAS	GAS	GAS		GUY WIRE				
HYDRO	HYDRO	HYDRO		LIGHT STANDARD				
M.T.S.	M.T.S.	M.T.S.		BACK OF CURB				
150 WM	WATERMAIN	150 WM		CONCRETE				
HYDRANT	HYDRANT	HYDRANT		ASPHALT				
VALVE	VALVE	VALVE		SIDEWALK			℄ PROFILE	
MANHOLE	MANHOLE	MANHOLE		PROPERTY LINE			N/W LANE EDGE	
CATCH BASIN	CATCH BASIN	CATCH BASIN		SURVEY BAR			S/E LANE EDGE	
CURB INLET	CURB INLET	CURB INLET		GEODETIC BENCHMARK			PARKING/DRIVEWAY	
POLES T–MTS H–HYDRO	POLES		231.334	ELEVATION	32.231		WINDOW/DOOR SILL	

LOCATION APPROVED
UNDERGROUND STRUCTURES

SUPV. U/G STRUCTURES COMMITTEE — DATE

NOTE:
LOCATION OF UNDERGROUND STRUCTURES AS SHOWN ARE BASED ON THE BEST INFORMATION AVAILABLE BUT NO GUARANTEE IS GIVEN THAT ALL EXISTING UTILITIES ARE SHOWN OR THAT THE GIVEN LOCATIONS ARE EXACT. CONFIRMATION OF EXISTENCE AND EXACT LOCATION OF ALL SERVICES MUST BE OBTAINED FROM THE INDIVIDUAL UTILITIES BEFORE PROCEEDING WITH CONSTRUCTION.

B.M.
ELEV.

NO.	REVISIONS	DATE	BY
0	ISSUED FOR TENDER	25/05/07	CR

KGS GROUP — CONSULTING ENGINEERS & PROJECT MANAGERS
WINNIPEG (204) 896–1209
THUNDER BAY (807) 345–2233

DESIGNED BY: BM
DRAWN BY: DW
CHECKED BY: CR
APPROVED BY:
HOR. SCALE: 1:250
VERTICAL: 1:50
RELEASED FOR CONSTRUCTION:
DATE: 08/03/07
DATE:

ENGINEER'S SEAL
ORIGINAL SIGNED BY
M.C. ROWBOTHAM
MAY 25, 2007

CONSULTANT DRAWING NO.
07–0107–01

Winnipeg

THE CITY OF WINNIPEG
PUBLIC WORKS DEPARTMENT
ENGINEERING SERVICES DIVISION

PROJECT TITLE
TUXEDO AVE
STA 2+25 TO STA 3+75

SHEET 02 OF 07
COMPUTER FILE NAME: TUXEDO–PLOT
CITY DRAWING NUMBER: P–3285–02

P:\PROJECTS\2007\07–0107–01\MUN\DWGS\TUXEDO\DWG\TUXEDO–PLOT.DWG