24x36B

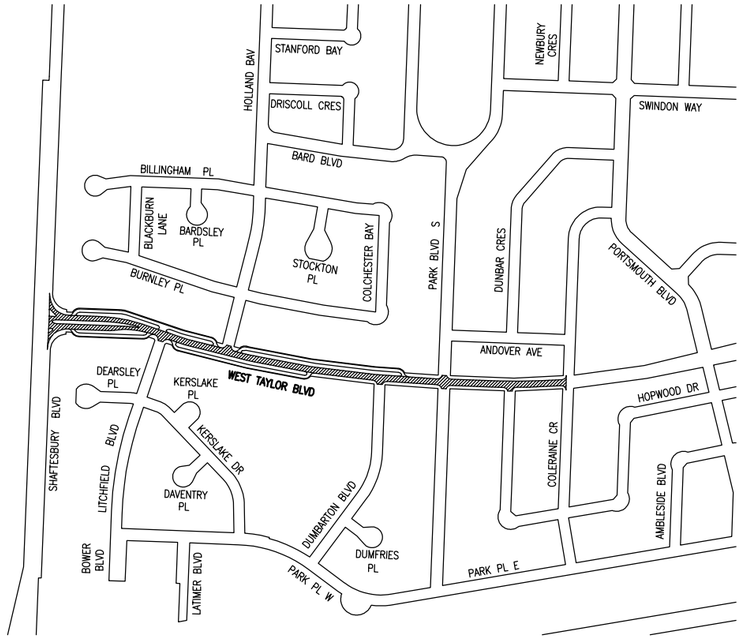

WEST TAYLOR BLVD

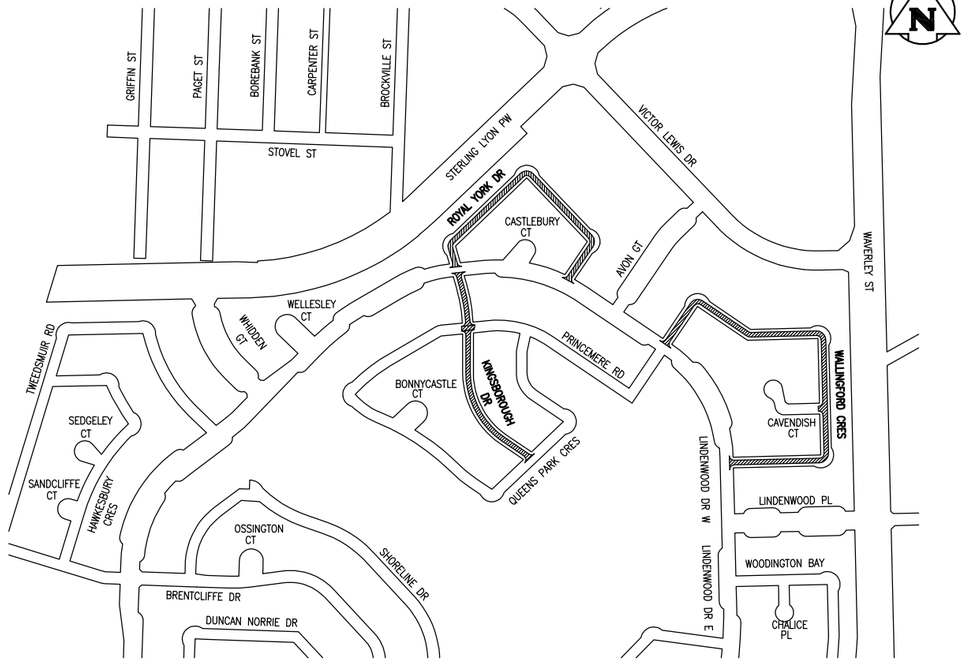

KINGSBOROUGH DR/ROYAL YORK DR/WALLINGFORD CR

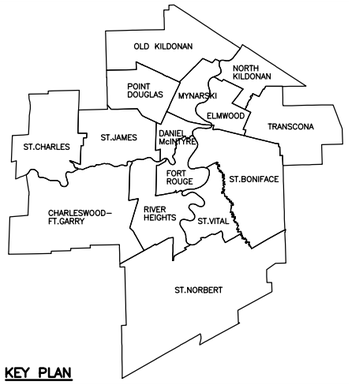

KEY PLAN

LEGEND

AREA OF NEW OVERLAY

0 100 200 300 400 500m

SCALE: 1:5000 METRIC 24"x36"
1:10,000 METRIC 11"x17"

NO.	D / M / Y	DESCRIPTION	BY

REVISIONS / ISSUE

A. SECTION LETTER OR DETAIL NUMBER
B. DRAWING WHERE SECTION OR DETAIL IS DRAWN
OR
DRAWING WHERE SECTION OR DETAIL WAS INDICATED
— SECTION OR DETAIL SHOWN ON SAME DRAWING

KGS GROUP
CONSULTING ENGINEERS & PROJECT MANAGERS
WINNIPEG (204) 896–1209
THUNDER BAY (807) 345–2233

CLIENT:
Winnipeg
THE CITY OF WINNIPEG
PUBLIC WORKS DEPARTMENT
STREET MAINTENANCE DIVISION

PROJECT:
2007 THIN BITUMINOUS OVERLAY (T.B.O.) PROGRAM

DWG. DESCRIPTION:
KINGSBOROUGH DR, ROYAL YORK DR, WALLINGFORD CRES & WEST TAYLOR BLVD

ENG. STAMP

DESIGNED: BY: CR
CHECKED:
DRAWN: BY: DW
CHECKED:
APPROVED:
SCALE: AS NOTED
DATE: 07 MAY 2007
KGS DWG. NO. 07–0107–03 03
CLIENT DWG. NO.
REV:

KGS FILE NO.: P:\Projects\2007\07–0107–03\MUN\DWGS\SITE–LOCATIONS.DWGS
24"x36"/PLOT SCALE: 1:1