EXIST. C.B.

EXISTING ASPHALT PARKING LOT

Edge of Track

Asphalt Track Longjump

CRUSHED ROCK TRACK

APPROXIMATE LIMITS OF CONSTRUCTION

NORTH FENCELINE = PRIMARY BASELINE = EDGE OF SKATEPARK

START OF LAYOUT @ EXISTING FENCE CORNER

47,968

26,050

21,918

18,630

5,600

ENTRY PLAZA

PLAYSTRUCTURE AREA

TOWER BASELINE

FLOW PATH

EXISTING PLAYGROUND

CHAIN LINK FENCE

BASEBALL FIELD

EXIST. C.B.

0 6 12 18 24m

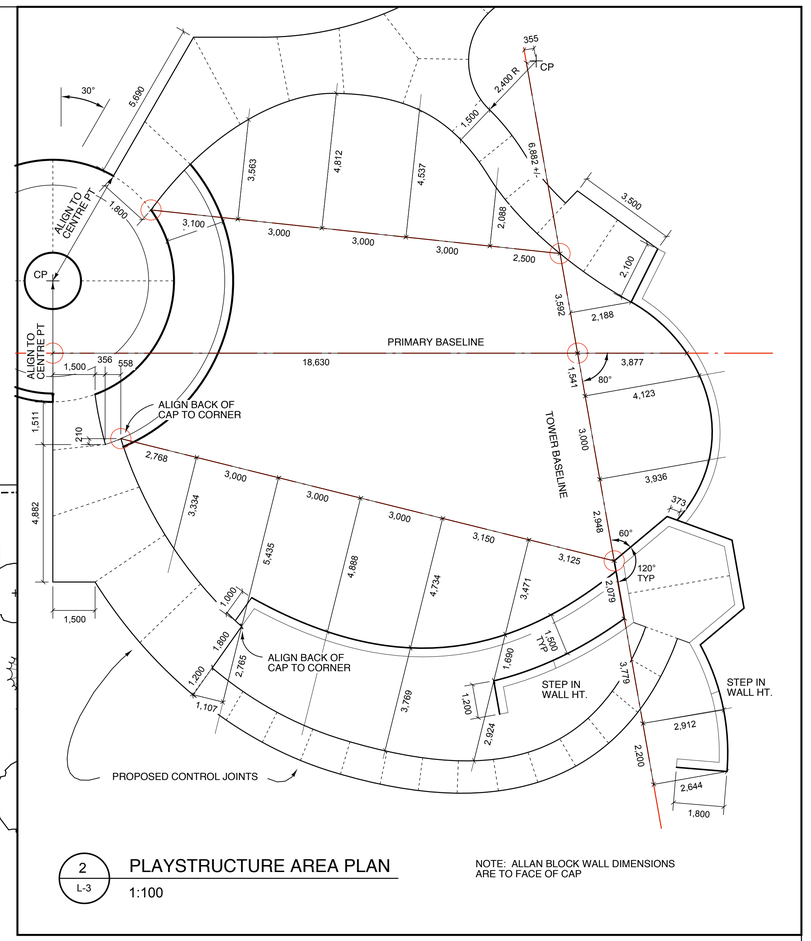

2 L-3 PLAYSTRUCTURE AREA PLAN

1:100

NOTE: ALLAN BLOCK WALL DIMENSIONS ARE TO FACE OF CAP

LEGEND

HILDERMAN THOMAS FRANK CRAMM

Landscape Architecture • Planning
500 - 115 Bannatyne Avenue East, Winnipeg, MB R3B 0R3
Phone: 204.944.9907 Fax: 204.957.1467

SPECTRUM SKATEPARK CREATIONS LTD.

NO.	REVISIONS	DATE	BY

B.M. ELEV. YY.MM.DD

DESIGNED:AB | DRAWN: AB

SCALE: 1:200 | APPROVED: GM

ACCEPTED BY:

DATE: MAY 30, 2007

Glenn Cramm Reg. No. 61

CONSULTANT PROJECT NO 07 014

THE CITY OF WINNIPEG
PUBLIC WORKS DEPARTMENT
ENGINEERING DIVISION

FORT GARRY COMMUNITY CENTRE SKATEBOARD PARK

CITY DRAWING NUMBER

SHEET 3 OF 5

SITE LAYOUT PLAN

L-3

DATE PLOTTED: 5/30/07

07-014 site plan rev'd