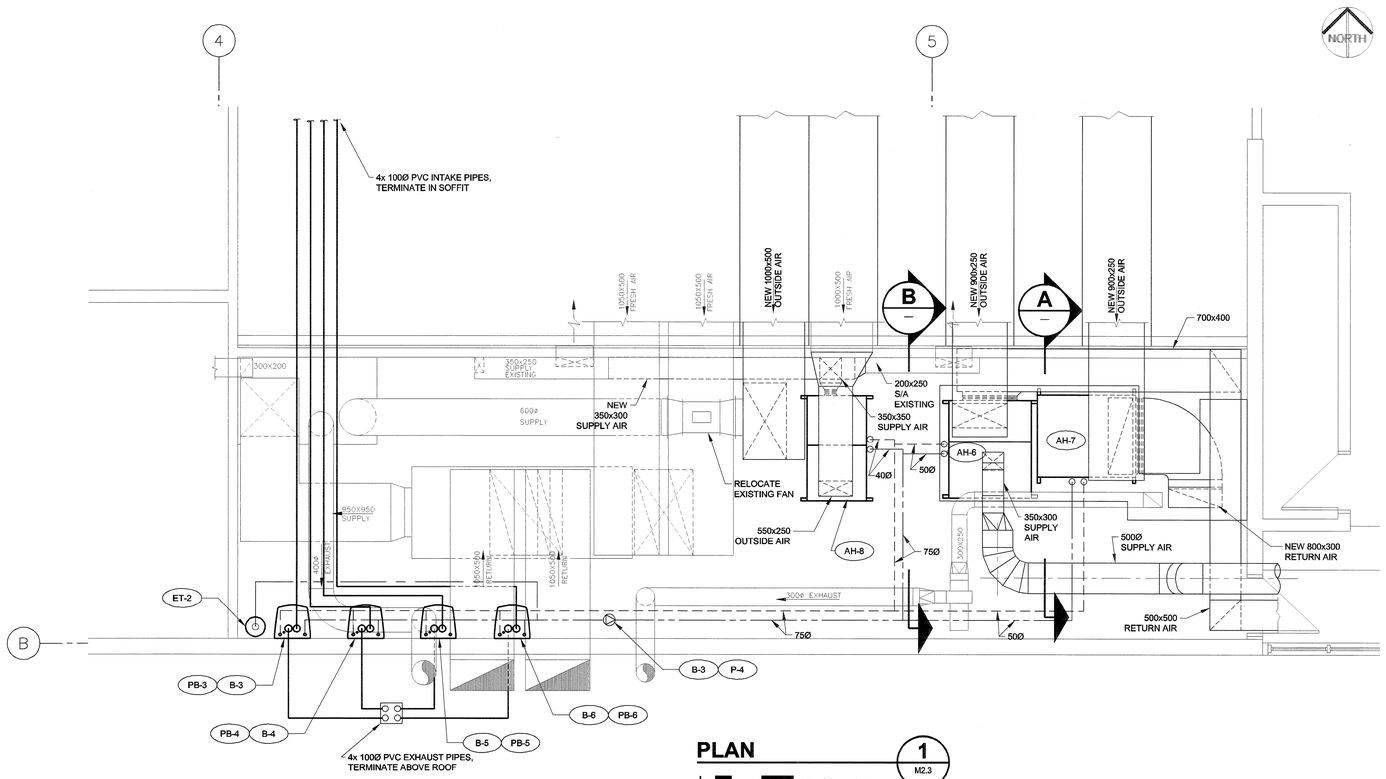

PLAN 1 M2.3

0 500 1000 1500 mm SCALE 1:50

NORTH MECHANICAL ROOM

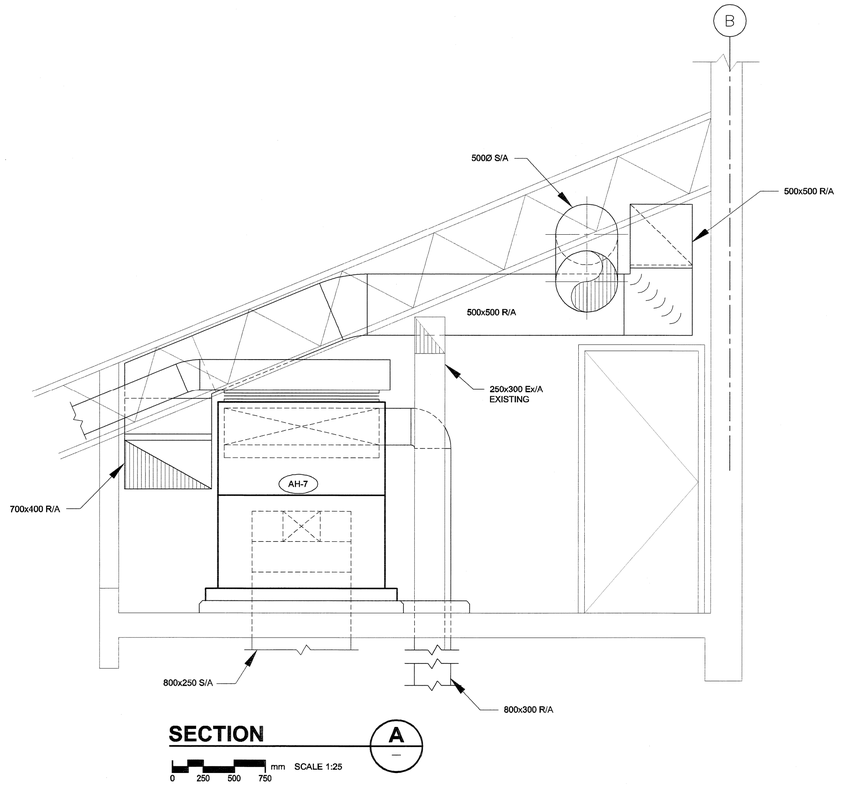

SECTION A

0 250 500 750 mm SCALE 1:25

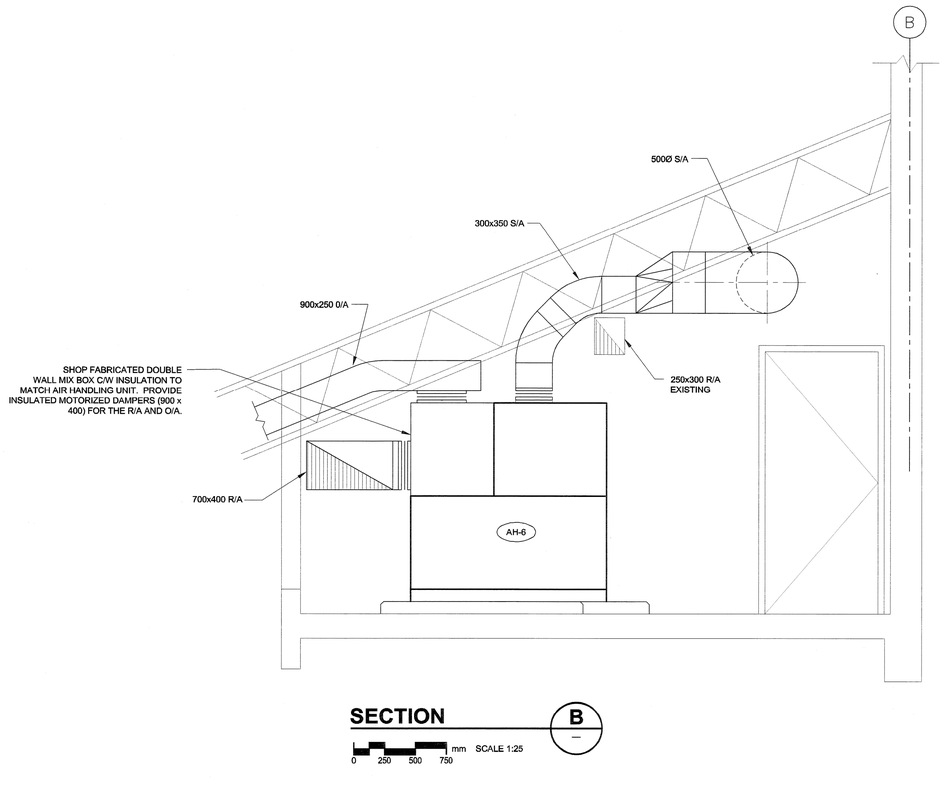

SECTION B

0 250 500 750 mm SCALE 1:25

UMA | AECOM

© 2007 UMA ENGINEERING LTD. ALL RIGHTS RESERVED.

APEGM Certificate of Authorization
UMA Engineering Ltd. (MB)
No. 256 Date: 07/08/22

DRN	CHK	DES	ENG	DR
UMA AECOM REVIEW				

NO.	REVISION/DESCRIPTION	BY	DATE
0	ISSUED FOR ADDENDUM #2	RJP	07/08/21

SEALS

PROVINCE OF MANITOBA
Dec 22, 2007
B.M. PETERSON
REGISTERED PROFESSIONAL ENGINEER

DRAWN BY	RJP	CHECKED BY	APPROVED
DATE	2007.07.17	USER APPROVAL	

Winnipeg
CITY OF WINNIPEG
PLANNING, PROPERTY & DEVELOPMENT DEPARTMENT
CIVIC ACCOMMODATIONS DIVISION
300 – 65 GARRY ST. R3C 4K4

PROJECT
Cindy Klassen Recreation Complex & Library
Facility Enhancement Project

999 Sargent St. Winnipeg, Manitoba

SHEET TITLE
Mechanical
North Mechanical Room
New Construction

SCALE	PROJECT NO.	SHEET NO.
AS NOTED	2005-059	M4.2

DRAWING SHEET SIZE: A1 (841mm x 594mm) PLOT 1:1

ADDRESS: 999 Sargent St. Winnipeg, Manitoba PROJECT No: F953-001-01 DATE: 2007.02.21 FILE NAME: F953-001-01_01-M-4002_RX.dwg DESCRIPTION: North Mechanical Room New Construction

UMA FILE NAME: F953-001-01_01-M-4002_RX.dwg PLOT: 07/09/22 2:34:21 PM