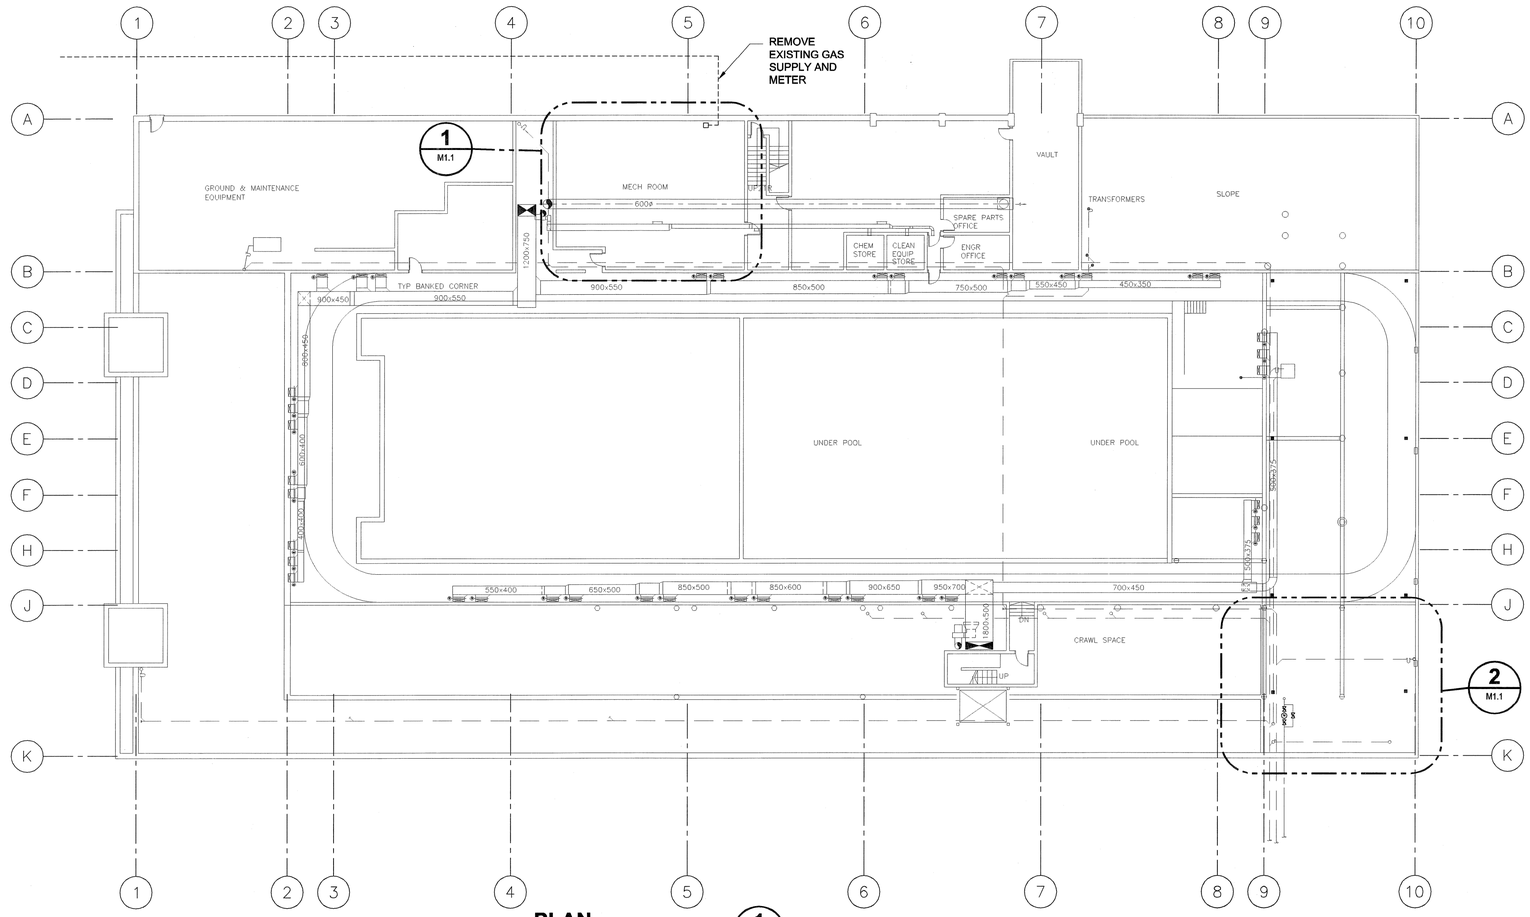

PLAN 1 M1.1

mm SCALE 1:200
0 2000 4000 6000

BASEMENT FLOOR PLAN
DEMOLITION AND EXISTING

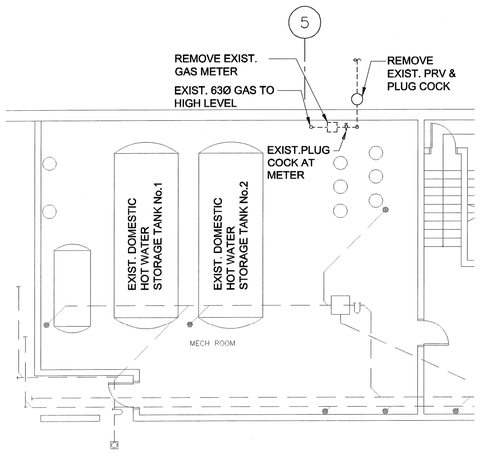

DETAIL 1 M1.1

mm SCALE 1:100
0 1000 2000 3000

WEST MECHANICAL ROOM

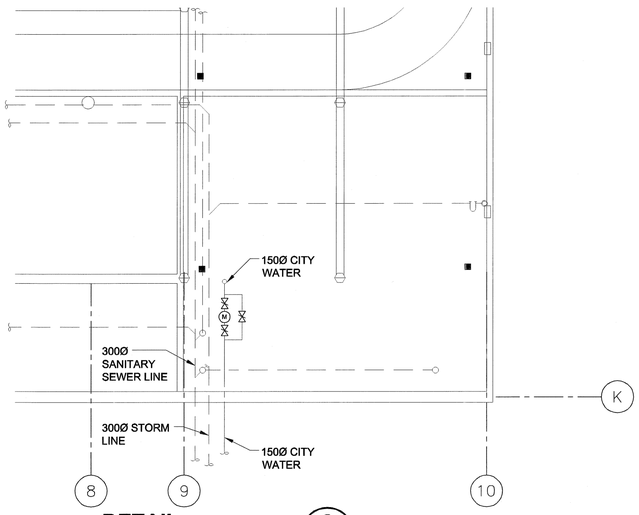

DETAIL 2 M1.1

mm SCALE 1:100
0 1000 2000 3000

EXISTING CITY SERVICES

NORTH

UMA | AECOM

© 2007 UMA ENGINEERING LTD. ALL RIGHTS RESERVED.

APEGM
Certificate of Authorization
UMA Engineering Ltd. (MB)
No. 256 Date: 07/07/23

DRN	CHK	DES	ENG	IDR
	ACS.	CC		

UMA | AECOM REVIEW

NO.	REVISION/DESCRIPTION	BY	DATE
0	ISSUED FOR TENDER	RJP	07/07/23

SEALS

PROVINCE OF MANITOBA
July 20, 2007
B.M. PETERSON
REGISTERED PROFESSIONAL ENGINEER

DRAWN BY	RJP	CHECKED BY	APPROVED
DATE	2007.07.17	USER APPROVAL	

Winnipeg
CITY OF WINNIPEG
PLANNING, PROPERTY & DEVELOPMENT DEPARTMENT
CIVIC ACCOMMODATIONS DIVISION
300 – 65 GARRY ST. R3C 4K4

PROJECT
Construction of Cindy Klassen Recreation Complex Facility Enhancement Project
999 Sargent St. Winnipeg, Manitoba

SHEET TITLE
Mechanical
Basement Floor Plan
Demolition and Existing

SCALE	PROJECT NO.	SHEET NO.
As Noted	2005-059	M1.1

DRAWING SHEET SIZE: A1 (841mm x 594mm) PLOT 1:1

ADDRESS: 999 Sargent St. Winnipeg, Manitoba PROJECT No: F953-001-01 DATE: 2007.02.21 FILE NAME: F953-001-01_01-M-1001_RX.dwg
DESCRIPTION: Basement Floor Plan
PLOT: 07/07/20 10:07:11 AM
UMA FILE NAME: F953-001-01_01-M-1001_RX.dwg