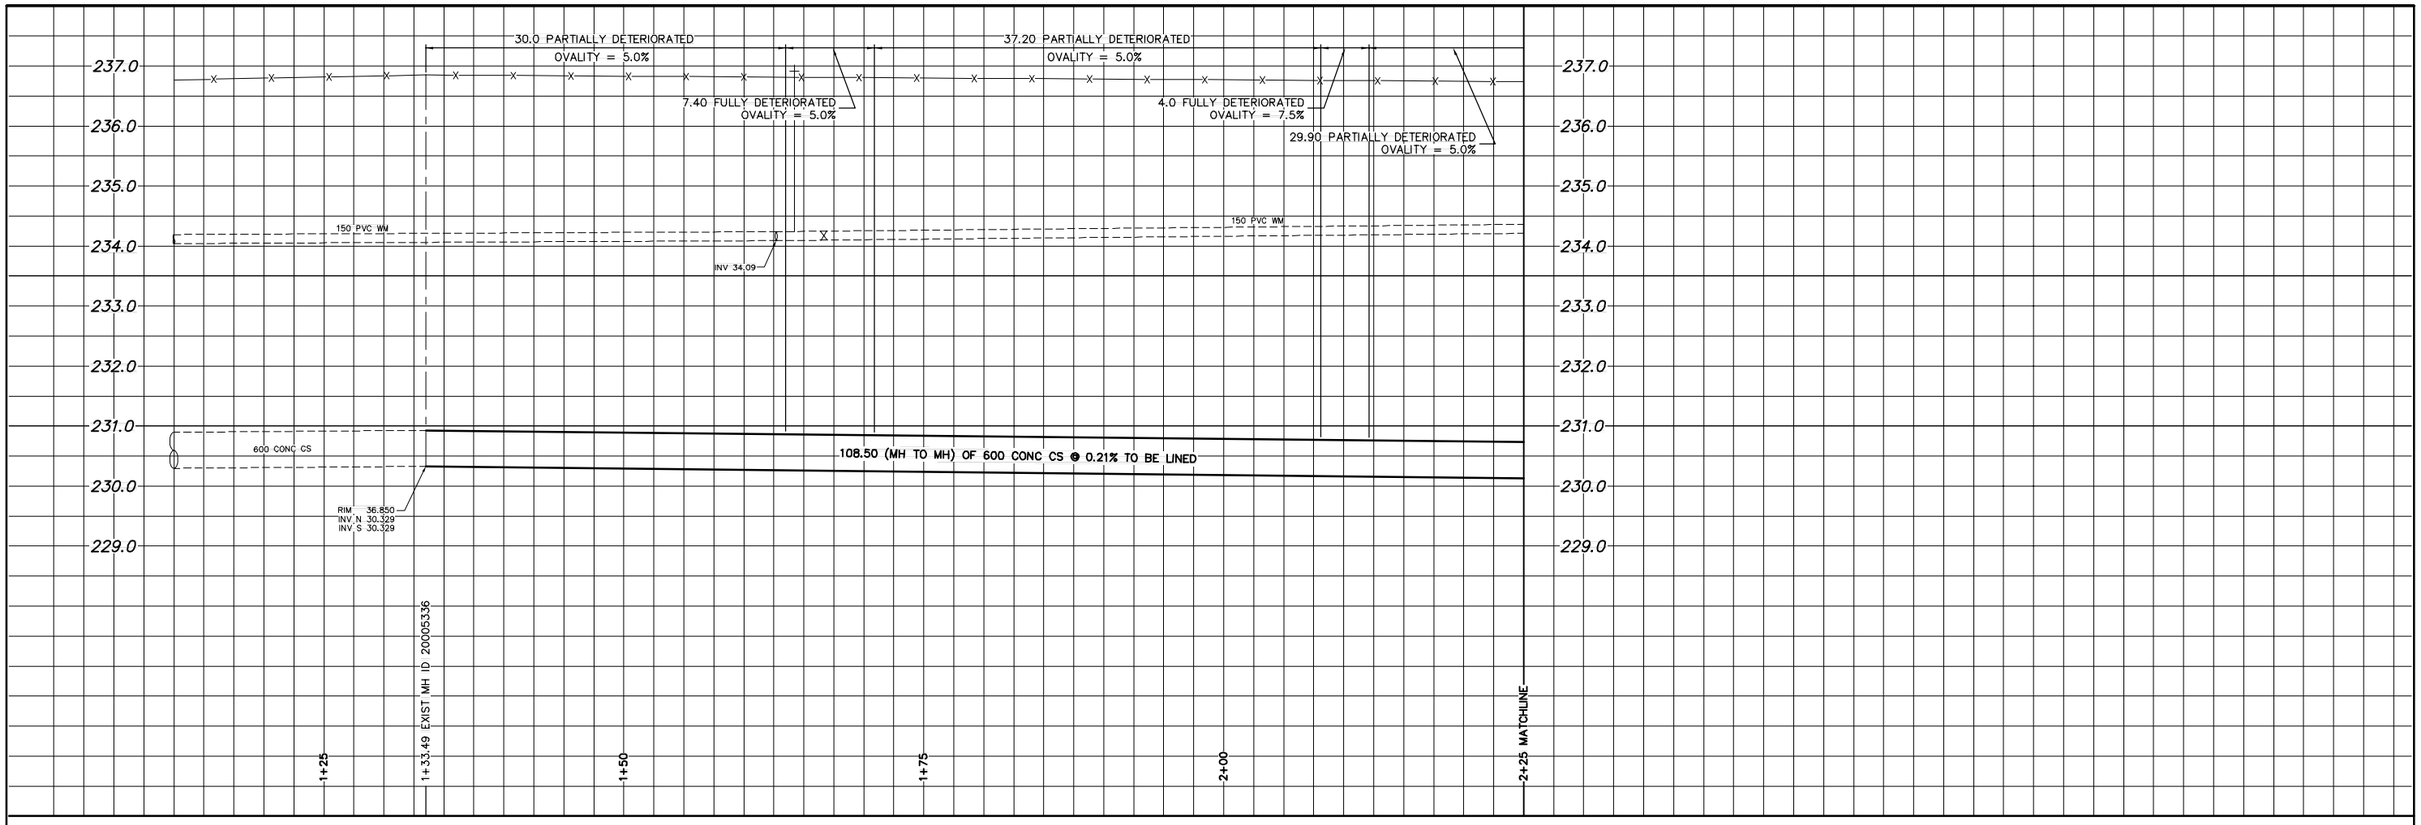

NOTE: CHAINAGES SHOWN ARE ALONG W. ℄ OF AINSLIE ST.

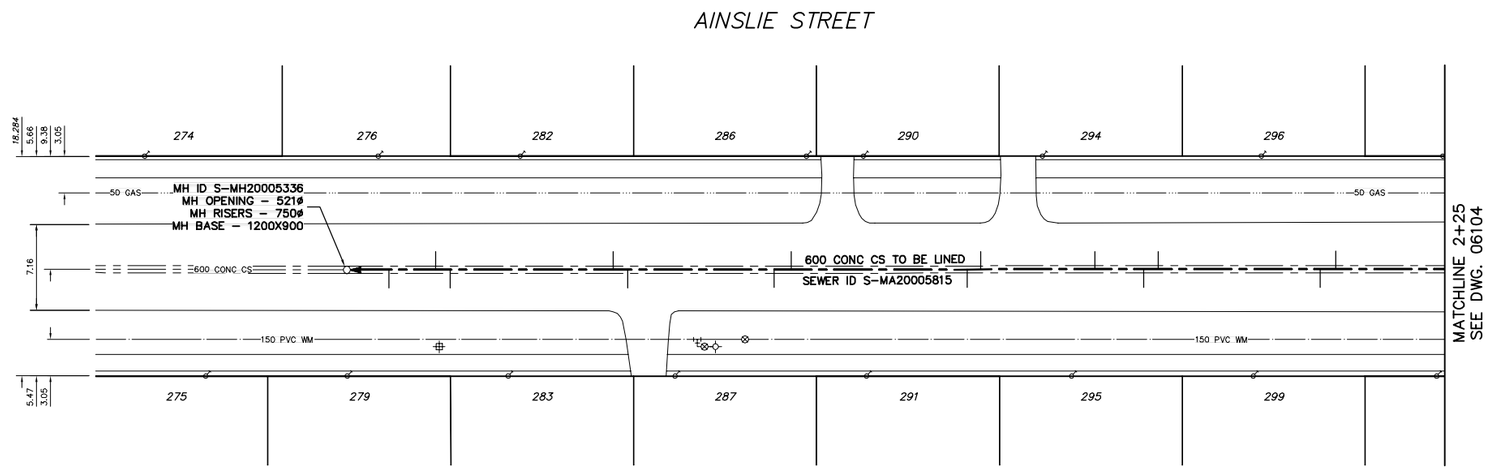

SEWER SERVICE INFORMATION

ADDRESS	SIZE	℄ DIST JUNCTION TIE
276 AINSLIE ST		6.43 S OF NL
RESIDENTIAL		0.10 S 2ND MH S LODGE
279 AINSLIE ST		7.62 N OF SL
RESIDENTIAL		0.30 S 2ND MH S LODGE
282 AINSLIE ST		4.89 N OF SL
RESIDENTIAL		97.49 S 1ST MH S LODGE
283 AINSLIE ST		3.92 N OF SL
RESIDENTIAL		99.08 S 1ST MH S LODGE
286 AINSLIE ST		4.19 N OF SL
RESIDENTIAL		82.88 S 1ST MH S LODGE
287 AINSLIE ST		2.74 N OF SL
RESIDENTIAL		81.99 S 1ST MH S LODGE
290 AINSLIE ST		4.70 N OF SL
RESIDENTIAL		67.40 S 1ST MH S LODGE
291 AINSLIE ST		3.21 N OF SL
RESIDENTIAL		68.26 S 1ST MH S LODGE
294 AINSLIE ST		2.51 N OF SL
RESIDENTIAL		51.64 S 1ST MH S LODGE
295 AINSLIE ST		4.97 N OF SL
RESIDENTIAL		53.07 S 1ST MH S LODGE
296 AINSLIE ST		5.71 N OF SL
RESIDENTIAL		37.22 S 1ST MH S LODGE
299 AINSLIE ST		5.0 N OF SL
RESIDENTIAL		38.13 S 1ST MH S LODGE

SEWER JUNCTION INFORMATION FROM SEWER VIDEO INSPECTION SEWER ID S-MA20005815

DISTANCE FROM MH ID S-MH20005339

26.1	S	150ø	WEST	JN
27.4	S	150ø	EAST	JN
40.9	S	150ø	WEST	JN
42.1	S	150ø	EAST	JN
46.2	S	150ø	WEST	CN
55.7	S	150ø	WEST	JN
56.8	S	150ø	EAST	JN
71.5	S	150ø	WEST	JN
72.9	S	150ø	EAST	JN
85.1	S	150ø	EAST	JN
86.3	S	150ø	WEST	JN
99.9	S	150ø	EAST	JN
101.1	S	150ø	WEST	JN
105.0	S	150ø	EAST	JN

METRIC
WHOLE NUMBERS INDICATE MILLIMETRES
DECIMALIZED NUMBERS INDICATE METRES

0.0 5.0 10.0 15.0 20.0 25.0

WARNING

IF POWER EQUIPMENT OR EXPLOSIVES ARE TO BE USED FOR EXCAVATION ON THIS PROJECT THE CONTRACTOR MUST:

1) NOTIFY THE GAS COMPANY OF THE PROPOSED LOCATION OF EXCAVATION.
2) TAKE PRECAUTION TO AVOID DAMAGE TO GAS COMPANY INSTALLATIONS.

SEE PROVINCIAL REGULATION 210/72 FOR DETAILS

EXISTING	LEGEND-PLAN	PROPOSED	EXISTING	LEGEND-PLAN	PROPOSED	EXISTING	LEGEND-PROFILE	PROPOSED
200 WM	WATERMAIN	200 WM		SL , HYDRO		150 WM	WATERMAIN	150 WM
	HYDRANT			MTS			HYDRANT	
	VALVE			TRAFFIC SIGNALS			VALVE	
525 LDS	LAND DRAINAGE SEWER	525 LDS	50 GAS	GAS	50 GAS	300 LDS	LAND DRAINAGE SEWER	300 LDS
375 WWS	WASTEWATER SEWER	375 WWS		SURVEY BAR		250 WWS	WASTEWATER SEWER	250 WWS
	MANHOLE			FENCE			℄ PROFILE	
	CATCH BASIN			POLE - HYDRO, MTS			GROUND ABOVE PIPE	
	CURB INLET			CURB STOP				
	JUNCTIONS			GUY ANCHOR				
	CULVERT			LIGHT STANDARD				
	ANODE			TREE				

LOCATION APPROVED
UNDERGROUND STRUCTURES

SUPV. U/G STRUCTURES COMMITTEE DATE

NOTE:

LOCATION OF UNDERGROUND STRUCTURES AS SHOWN ARE BASED ON THE BEST INFORMATION AVAILABLE BUT NO GUARANTEE IS GIVEN THAT ALL EXISTING UTILITIES ARE SHOWN OR THAT THE GIVEN LOCATIONS ARE EXACT. CONFIRMATION OF EXISTENCE AND EXACT LOCATION OF ALL SERVICES MUST BE OBTAINED FROM THE INDIVIDUAL UTILITIES BEFORE PROCEEDING WITH CONSTRUCTION.

B.M. ELEV. | FIELD BOOK #:

POSTED TO LBIS

NO.	REVISIONS	DATE	BY

CITY OF WINNIPEG
WATER AND WASTE
ENGINEERING DIVISION

DESIGNED BY	SC	CHECKED BY	TW
DRAWN BY	CJH	APPROVED BY	KZ
HOR. SCALE	1:250	RELEASED FOR CONSTRUCTION	
VERTICAL	1:50		
DATE	2007 07 19	DATE	

ENGINEER'S SEAL

ORIGINAL SIGNED BY S.R.J. COURNOYER 07/07/23

BID OPPORTUNITY: 529-2007
FILENAME : 06103_4.dwg
PLOT DATE: 2007 07 19

Winnipeg

THE CITY OF WINNIPEG
WATER AND WASTE DEPARTMENT

2007 SEWER RENEWALS
BY CIPP LINING CONTRACT 21

AINSLIE STREET
1ST MH S OF LODGE AVENUE TO
2ND MH S OF LODGE AVENUE

SHEET 1 OF 25

CITY DRAWING NUMBER
06103