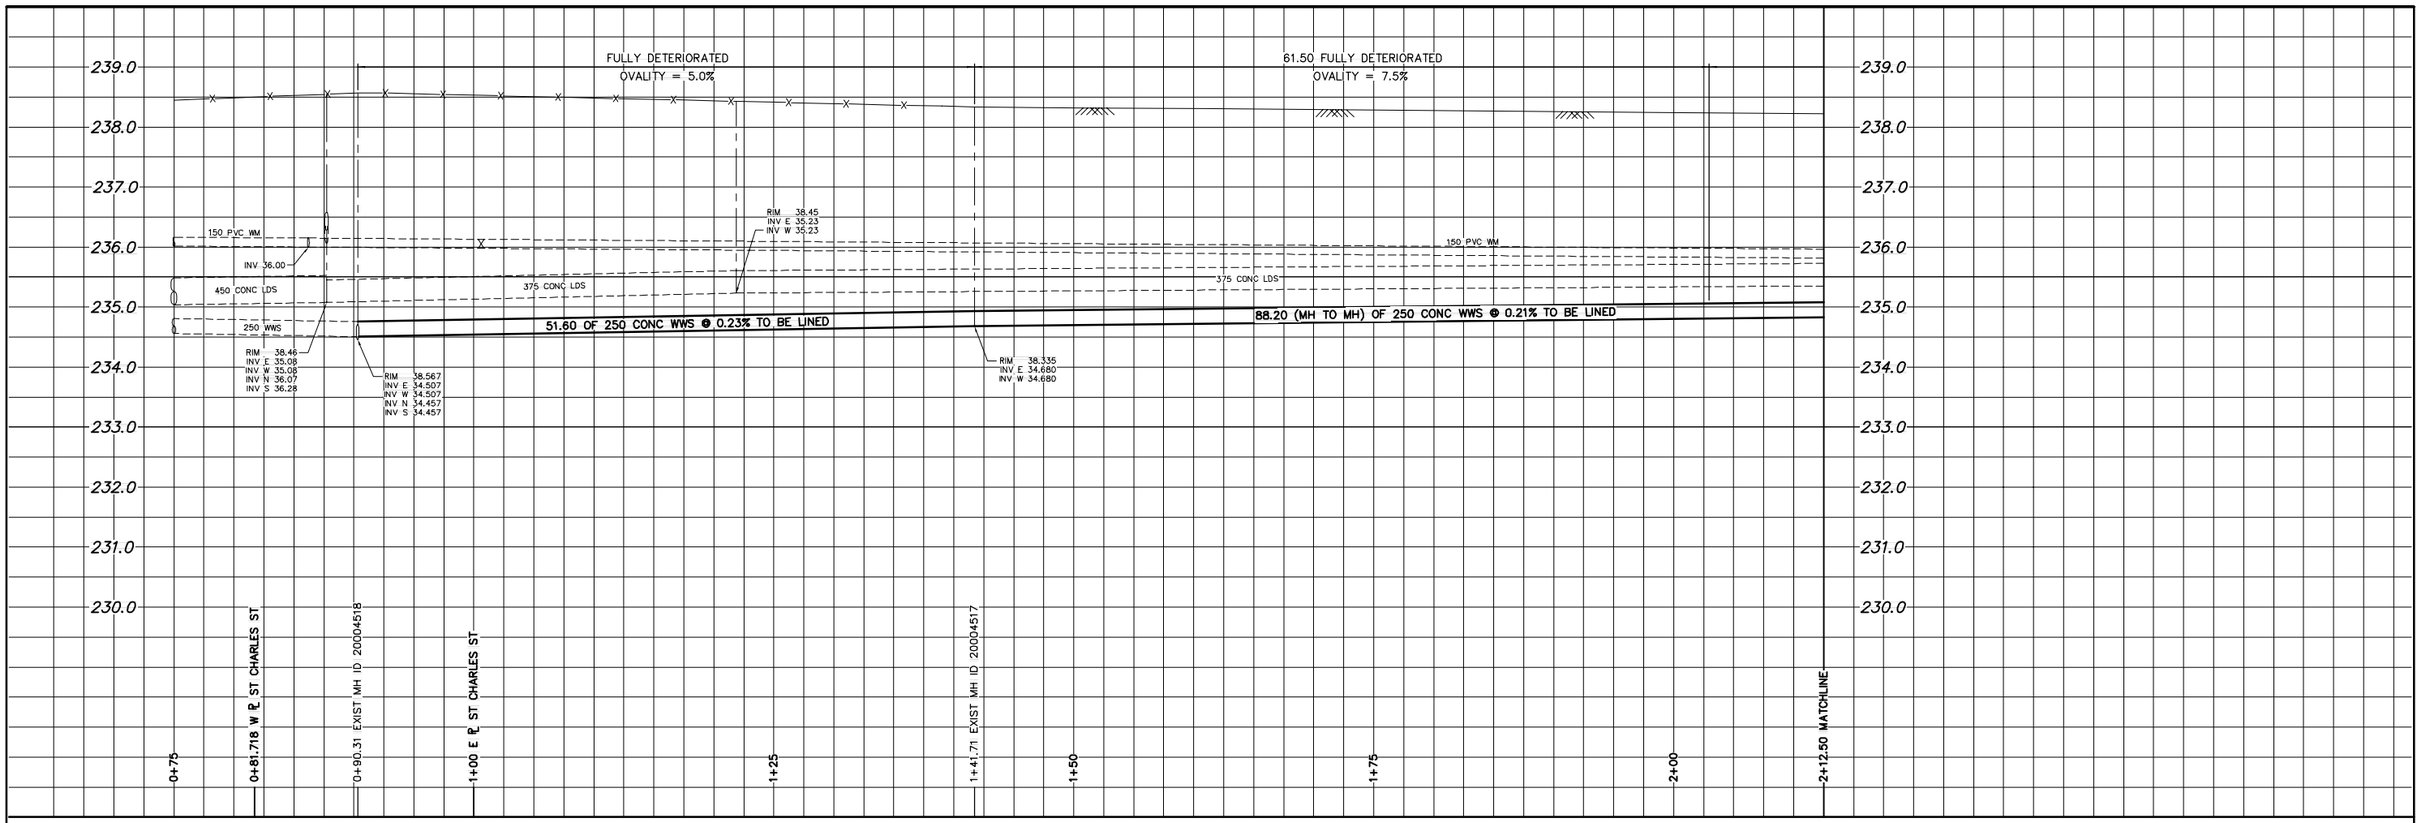

NOTE: CHAINAGES SHOWN ARE ALONG N. ℄ OF ALLARD AVE.

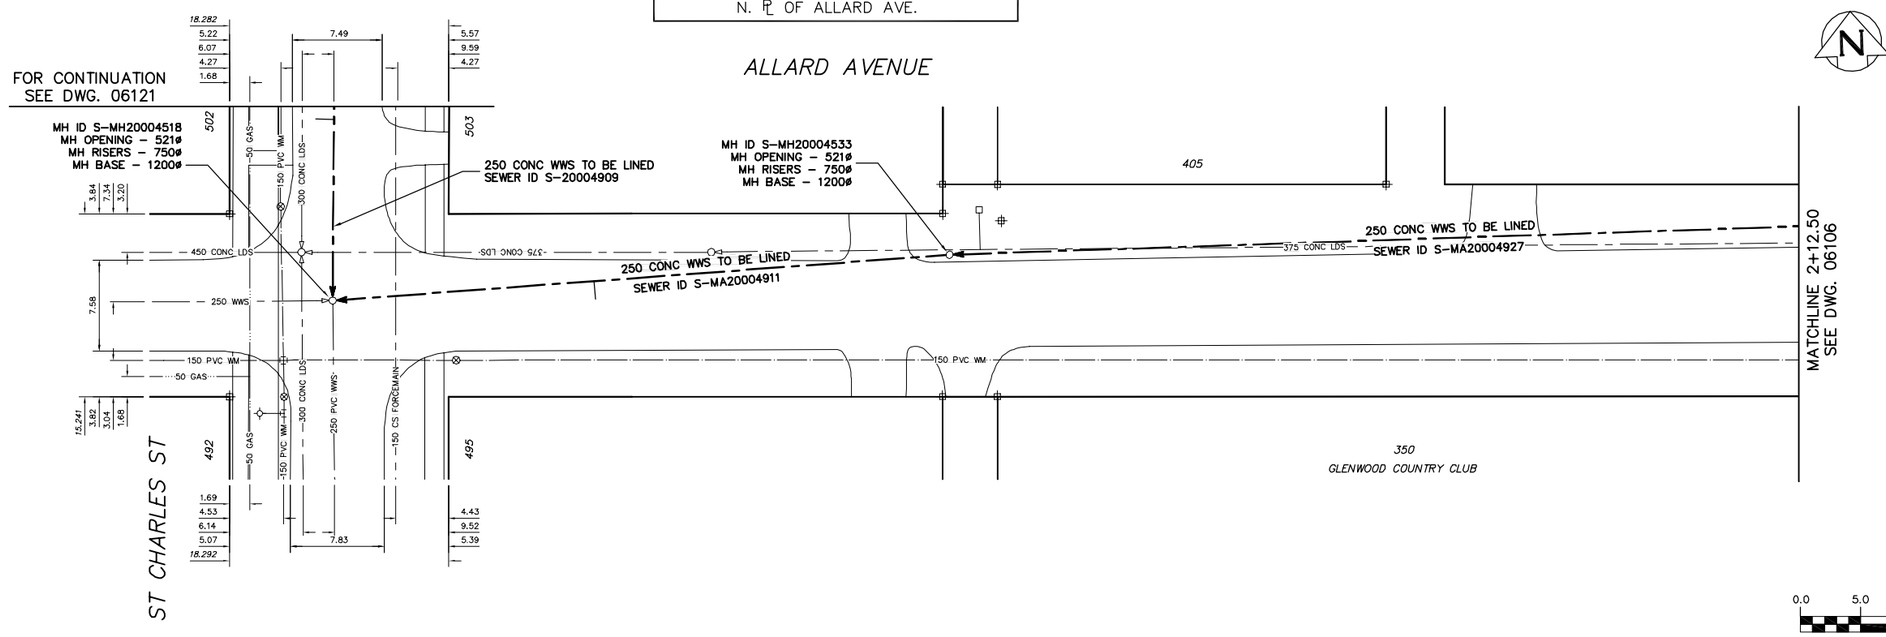

SEWER SERVICE INFORMATION

ADDRESS	SIZE	℄ DIST JUNCTION TIE
350 ALLARD AVE		NO INFORMATION AVAILABLE
COMMERCIAL		–
405 ALLARD AVE		NO SERVICE
PARK AREA		–
495 ST CHARLES ST		SERVICED OFF ALLARD
RESIDENTIAL		29.90 W 1ST MH E ST CHARLES
503 ST CHARLES ST		9.98 N OF SL
RESIDENTIAL		57.10 S 1ST MH N ALLARD

SEWER JUNCTION INFORMATION FROM SEWER VIDEO INSPECTION SEWER ID S-MA20004911

DISTANCE FROM MH ID S-MH20004533				
29.7	W	100ø	SOUTH	CXI

SEWER JUNCTION INFORMATION FROM SEWER VIDEO INSPECTION SEWER ID S-MA20004927

DISTANCE FROM MH ID S-MH20004539
NO JUNCTIONS

METRIC
WHOLE NUMBERS INDICATE MILLIMETRES
DECIMALIZED NUMBERS INDICATE METRES

WARNING

IF POWER EQUIPMENT OR EXPLOSIVES ARE TO BE USED FOR EXCAVATION ON THIS PROJECT THE CONTRACTOR MUST:
1) NOTIFY THE GAS COMPANY OF THE PROPOSED LOCATION OF EXCAVATION.
2) TAKE PRECAUTION TO AVOID DAMAGE TO GAS COMPANY INSTALLATIONS.

SEE PROVINCIAL REGULATION 210/72 FOR DETAILS

0.0 5.0 10.0 15.0 20.0 25.0

EXISTING	LEGEND–PLAN	PROPOSED	EXISTING	LEGEND–PLAN	PROPOSED	EXISTING	LEGEND–PROFILE	PROPOSED
200 WM	WATERMAIN	200 WM		SL , HYDRO		150 WM	WATERMAIN	150 WM
⊹	HYDRANT	✦		MTS		t	HYDRANT	t
⊗	VALVE	⊗		TRAFFIC SIGNALS		X	VALVE	X
525 LDS	LAND DRAINAGE SEWER	525 LDS	50 GAS	GAS	50 GAS	300 LDS	LAND DRAINAGE SEWER	300 LDS
375 WWS	WASTEWATER SEWER	375 WWS	⊕	SURVEY BAR		250 WWS	WASTEWATER SEWER	250 WWS
○	MANHOLE	●	×—×—×	FENCE		—X—	℄ PROFILE	
□	CATCH BASIN	■	• ᵒH •ᵀ	POLE – HYDRO, MTS			GROUND ABOVE PIPE	
▽	CURB INLET	▼	♂	CURB STOP	♂			
JUNCTIONS			⟵	GUY ANCHOR				
CULVERT			⟶	LIGHT STANDARD				
ANODE				TREE				

LOCATION APPROVED
UNDERGROUND STRUCTURES

SUPV. U/G STRUCTURES COMMITTEE _____ DATE _____

NOTE:
LOCATION OF UNDERGROUND STRUCTURES AS SHOWN ARE BASED ON THE BEST INFORMATION AVAILABLE BUT NO GUARANTEE IS GIVEN THAT ALL EXISTING UTILITIES ARE SHOWN OR THAT THE GIVEN LOCATIONS ARE EXACT. CONFIRMATION OF EXISTENCE AND EXACT LOCATION OF ALL SERVICES MUST BE OBTAINED FROM THE INDIVIDUAL UTILITIES BEFORE PROCEEDING WITH CONSTRUCTION.

B.M. ELEV. | FIELD BOOK #:
POSTED TO LBIS

NO.	REVISIONS	DATE	BY

CITY OF WINNIPEG
WATER AND WASTE
ENGINEERING DIVISION

DESIGNED BY	SC	CHECKED BY	TW
DRAWN BY	CJH	APPROVED BY	KZ
HOR. SCALE	1:250	RELEASED FOR CONSTRUCTION	
VERTICAL	1:50		
DATE	2007 07 23	DATE	

ENGINEER'S SEAL
ORIGINAL SIGNED BY S.R.J. COURNOYER 07/07/23

BID OPPORTUNITY: 529–2007
FILENAME : 06105_6_21.dwg
PLOT DATE: 2007 07 23

Winnipeg
THE CITY OF WINNIPEG
WATER AND WASTE DEPARTMENT

2007 SEWER RENEWALS
BY CIPP LINING CONTRACT 21
ALLARD AVENUE
MH AT STEWART STREET TO
MH AT ST CHARLES STREET

SHEET 3 OF 25
CITY DRAWING NUMBER
06105