X:\A-C\CITY OF WINNIPEG - PUBLIC WORKS - 0007\08000707.00 - FORT GARRY BRIDGE REHAB - FUNCTIONAL DESIGN\CAD\STRUCT\CURRENT WORKING\0600070700-DWG-S0003.DWG 07.08.13 09:35

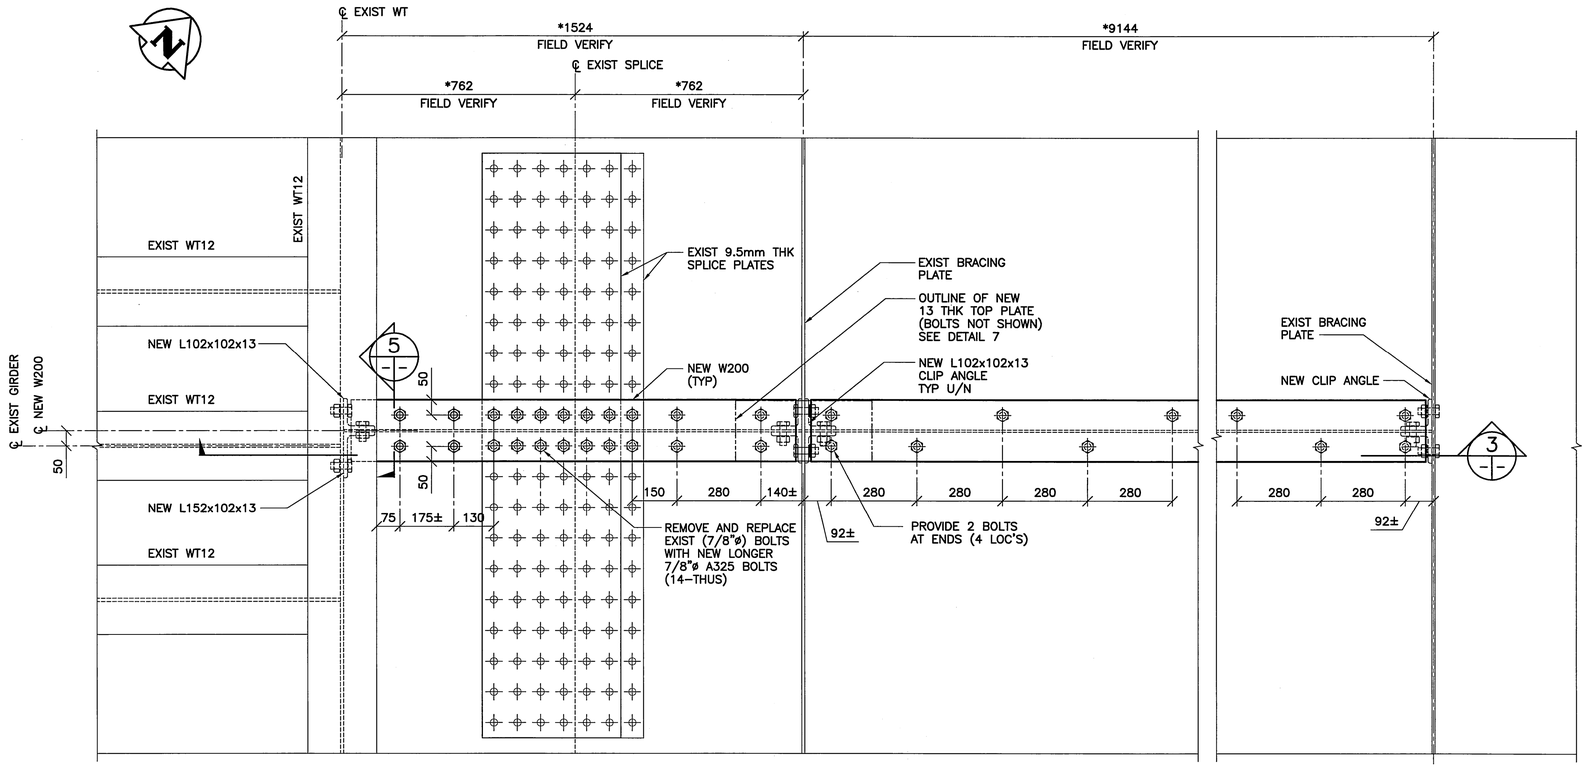

1 2 3 PLAN/DETAIL
1 : 10

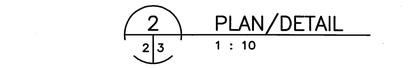

3 SECTION
1 : 10

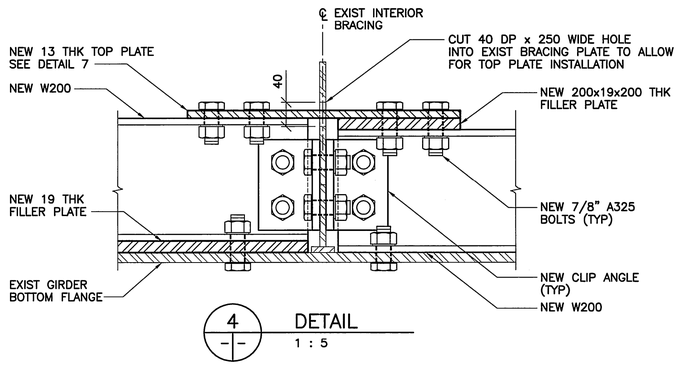

4 DETAIL
1 : 5

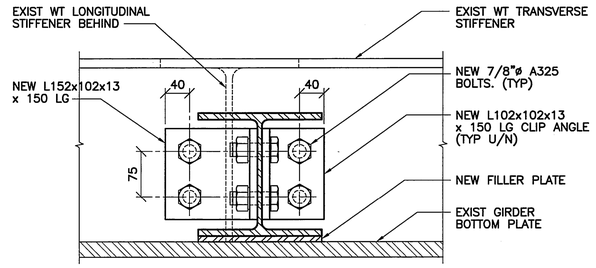

5 SECTION
1 : 5

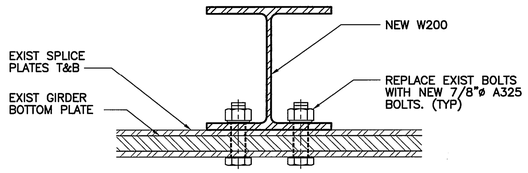

6 SECTION AT EXIST SPLICE
1 : 5

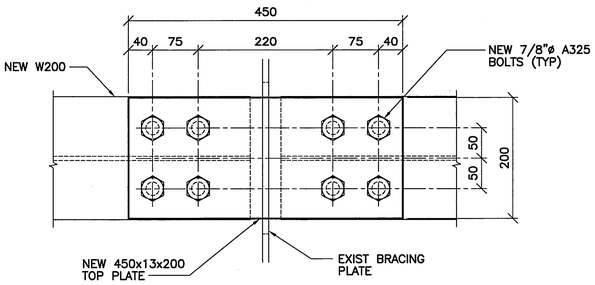

7 TOP PLATE DETAIL
1 : 5
– CLIP ANGLES BELOW NOT SHOWN

APEGM
Certificate of Authorization
Wardrop Engineering Inc.
No. 195 Expiry: April 30, 2008

NO.	REVISIONS	DATE	BY
0	ISSUED FOR CONSTRUCTION	07.08.13	GFS

B.M. ELEV. F.B.

WARDROP | Engineering Inc.

DESIGNED BY GFS | CHECKED BY
DRAWN BY G.I. | APPROVED BY
HOR. SCALE: AS NOTED | ACCEPTED BY | DATE 07-08-14
VERTICAL:
DATE 07.08.11
RANDY FINCAS, P. ENG BRIDGE PROJECTS ENGINEER

PROVINCE OF MANITOBA
G.F.G. SHEHATA
Member 23439
REGISTERED PROFESSIONAL ENGINEER

CONSULTANT DRAWING NO.
0600070700-DWG-S0003

Winnipeg

THE CITY OF WINNIPEG
PUBLIC WORKS DEPARTMENT
ENGINEERING DIVISION

FORT GARRY BRIDGES
EASTBOUND STRUCTURE GIRDER STRENGTHENING

CITY DRAWING NUMBER B173-07-03
SHEET 3 OF 3

SPAN 5-BOTTOM FLANGE STRENGTHENING SECTIONS AND DETAILS

3