FILE NAME: 20040223V1.dwg\A6R1
DATE: 2007.10.05
DESCRIPTION: ROOM & DOOR SCHEDULES, WINDOW TYPES & DETAILS
PROJECT No: 2004-023
ADDRESS: 1400 HENDERSON HIGHWAY

DOOR SCHEDULE

DOOR NO.	DOOR TYPE	FRAME WIDTH	FRAME HEIGHT	FRAME THICK.	FRAME MAT'L.	FRAME FINISH	DOOR TYPE	DOOR MAT'L.	DOOR FINISH	RATING	NOTES
DB01	B	3'-0" x 7'-0" x 1 3/4"			H.M.	PT.	A	P.S.	PT.	3/4 HR.	
DB02	D	3'-0" x 7'-0" x 1 3/4"			S.C.WD.	NAT.	A	P.S.	PT.	——	
DB03	A	2'- 3'-0" x 6'-8" x 1 1/4"			MAS.	PT.	D	S. WD.	NAT.	——	
DB04	A	3'- 0" x 7'-0" x 1 3/4"			H.M.	PT.	A	P.S.	PT.	3/4 HR.	
DB06A	D				S.C.WD.	NAT.	A	P.S.	PT.	——	
DB06B	D				S.C.WD.	NAT.	A	P.S.	PT.	——	
DB07	D				S.C.WD.	NAT.	A	P.S.	PT.	——	SIGNAGE -SEE A4
DB09	D				S.C.WD.	NAT.	A	P.S.	PT.	——	SIGNAGE -SEE A4
DB10	D				S.C.WD.	NAT.	A	P.S.	PT.	——	
DB11	A				H.M.	PT.	A	P.S.	PT.	3/4 HR.	
D100A	F				AL.	A.M.B.	B	AL.	A.M.B.	——	THERMALLY BROKEN FRAME
D100B	——	PROVIDED BY LIFT SUPPLIER									
D100C	——	PROVIDED BY LIFT SUPPLIER									
D101A	F				AL.	A.M.B.	B	AL.	A.M.B.	——	THERMALLY BROKEN FRAME
D101B	C				H.M.	PT.	A	P.S.	PT.	3/4 HR.	
D104	E				S.C.WD.	NAT.	A	P.S.	PT.	——	
D105	D				S.C.WD.	NAT.	A	P.S.	PT.	——	
D106	E				S.C.WD.	NAT.	A	P.S.	PT.	——	
D108	D				S.C.WD.	NAT.	C	P.S.	PT.	——	
D109	D				S.C.WD.	NAT.	A	P.S.	PT.	——	SIGNAGE -SEE A4
D110	D				S.C.WD.	NAT.	A	P.S.	PT.	——	SIGNAGE -SEE A4
D111A	B				H.M.	PT.	A	P.S.	PT.	3/4 HR.	
D111B	B				H.M.	PT.	A	P.S.	PT.	——	INSULATED DOOR & FRAME

ABBREVIATIONS

H.M. -HOLLOW METAL — S.C. WD. -SOLID CORE WOOD — MAS. -MASONITE — AL. -ALUMINIUM — PT. -PAINT
NAT. -NATURAL FINISH — A.M.B. -ANODIZED METAL BRONZE — P.S. -PRESSED STEEL — S.WD. -SOLID WOOD

DOOR HARDWARE CODES

DOOR NUMBER	HINGES	CYLINDER LOCK	ELECTRIC STRIKE	OPERATOR	CLOSER HOLD OPEN LEVER HANDLE	STORAGE LOCK	PASSAGE SET	PRIVACY LOCK	PUSH PLATE & PULL HANDLE	PUSH BAR & PULL HANDLE	CLOSER	FLOOR STOP	KICKPLATES B/S	DOORSWEEP	SMOKE SEAL	WEATHERSTRIP	THRESHOLD
DB01	1B						2F				4A	5A		7A	8A		
DB02	1B						2F					5A					
DB03	1B			SEE MILLWORK DRAWING NOTES & HARDWARE FOR REMAINING HARDWARE													
DB04	1B					2E					4A		6A	7A	8A		
DB06A	1B								3A		4A	5A					
DB06B	1B								3A		4A	5A					
DB07	1B								3A		4A	5A					
DB09	1B								3A		4A	5A					
DB10	1B								3A		4A	5A					
DB11	1B					2E					4A	5A	6A	7A	8A		
D100A	1A	2A	2B	2C						3B				7A		BY DOOR SUPPLIER	10A
D100B	PROVIDED BY LIFT SUPPLIER									3C							
D100C	PROVIDED BY LIFT SUPPLIER									3C							
D101A	1A	2A								3B	4A			7A		BY DOOR SUPPLIER	10A
D101B	1B		2B	2D			2F							7A	8A		
D104	1B						2F					5B					
D105	1B						2F					5B					
D106	1B	2A									4A	5B					
D108	1B						2F					5B					
D109	1B							2G				5B					
D110	1B							2G				5B					
D111A	1B						2F				4A	5B		7A	8A		
D111B	1A	2A									4A			7A		9A	10B

HARDWARE CODES: (SEE NOTES)

1A 1 1/2 PR. MCKINNEY TA 314 STEEL HINGES 4 1/2" x 4"
1B 1 1/2 PR. MCKINNEY TA 714 STEEL HINGES 4 1/2" x 4"
2A SCHLAGE -CYLINDER PRIMUS 20-710 INTERCHANGEABLE CORE 613 FINISH
2B ELECTRIC STRIKE HES 5000 x 501-LBM 630
ST. STEEL FINISH BARRIER FREE ADA ACTIVE SWITCH B/S
GYRO TECH- AUTOMATIC DOOR OPERATOR GT 500 W/ RELAY 689
2C ALUMICOR -ADAMS RITE SPRINGLOAD LEVER HANDLE 7650 STANDARD BRONZE ANODIZED
2D ALUMICOR -ADAMS RITE SPRINGLOAD LEVER HANDLE 7651 CLEAR ANODIZED
2E SCHLAGE -STORAGE LOCK S80PD F86
2F HAGER HINGE COMPANY -PASSAGE SET 3410 W -626
2G HAGER HINGE COMPANY -PRIVACY LOCK 3440 W -626
3A STANDARD METAL MFG. -PUSH PLATE & PULL HANDLE K11-A3 32D & 2509-2 32D
3B ALUMICOR -PUSH BAR & PULL HANDLE STD. BRONZE 9246 & 9228
3C RICHELIEU -DOOR PULL 54000-140 (INTERIOR LIFT SIDE ONLY)
4A LCN -CLOSER 1461 SERIES SLIM LINE COVER INCL. NON-HANDED
5A RICHELIEU -FLOOR STOP 471-175 (CONCRETE FLOORS)
5B RICHELIEU -FLOOR STOP 470-175 (WOOD FLOORS)
6A STANDARD METAL MFG. -KICKPLATES B/S K10A 12" x 34" 32D
7A K.N. CROWDER MFG. INC. -DOORSWEEP W13S 36" 689
8A K.N. CROWDER MFG. INC -SMOKE SEAL W21 BLACK
9A K.N. CROWDER MFG. INC -WEATHERSTRIP W29 689
10A K.N. CROWDER MFG. INC -THRESHOLD CT-32 689
10B K.N. CROWDER MFG. INC -THRESHOLD CT-10 689

ROOM FINISH SCHEDULE

ROOM NO.	ROOM NAME	FLOOR	BASEBOARD	NORTH WALL	SOUTH WALL	EAST WALL	WEST WALL	CEILING	CEILING HEIGHT	NOTES
B-01	STAIRWAY	R.T.R.	4" R.BB	PT.	PT.	PT.	PT.	G.B.	8'-5" & 9'-2"	
B-02	OFFICE	CARPET	4" CARPET	PT.	PT.	PT.	PT.	AC. T	8'-6"	
B-03	GENERAL OFFICE	CARPET	4" CARPET	PT.	A.W. & PT.	PT.	PT.	AC. T	8'-6"	
B-04	MECHANICAL ROOM	EXISTING					PT.	G.B.	9'-0"	CLEAN FLOOR FIRE RATING 1 HR.
B-05	LOCKER ROOM	V.C.T.	4" R.BB	PT.	PT.	PT.	PT.	AC. T	8'-6"	
B-06	MEN'S SHOWER /LOCKER ROOM	V.C.T.	4" R.BB	PT.	PT.	PT.	PT.	AC. T	8'-6"	
B-07	MENS WASHROOM	V.C.T.	4" R.BB	PT.	PT.	PT.	PT.	AC. T	8'-6"	PAINT EXISTING 4" STEEL COLUMN
B-08	CORRIDOR	V.C.T.	4" R.BB	PT.	PT.	PT.	PT.	AC. T	7'-2"	
B-09	WOMEN'S WASHROOM	V.C.T.	4" R.BB	PT.	PT.	PT.	PT.	AC. T	8'-6"	
B-10	WOMEN'S SHOWER /LOCKER ROOM	V.C.T.	4" R.BB	PT.	PT.	PT.	PT.	AC. T	8'-6"	
B-11	JANITOR	——	4" R.BB	PT.	PT.	PT.	PT.	G.B.	8'-3" & 9'-2"	CLEAN FLOOR
100	LIFT VESTIBULE	Q.T.	6" Q.T.	PT.	PT.	PT.	PT.	G.B.	7'-10" & 15'-8"	
101	VESTIBULE	V.C.T.	4" R.BB	PT.	PT.	PT.	PT.	AC. T	8'-4"	
102	WAITING	V.C.T.	6" R.BB	PT.	A.W. & PT.	PT.	A.W. & PT.	AC. T	8'-4"	
103	GENERAL OFFICE #1	CARPET	4" CARPET	PT.	PT.	PT.	PT.	AC. T	8'-4"	
104	LUNCH ROOM	V.C.T.	4" R.BB	PT.	PT.	PT.	PT.	AC. T	8'-4"	
105	OFFICE	CARPET	4" CARPET	PT.	PT.	PT.	PT.	AC. T	8'-4"	
106	GENERAL OFFICE #2	CARPET	4" CARPET	PT.	PT.	PT.	PT.	AC. T	8'-4"	
107	STORAGE	CARPET	4" R.BB	PT.	PT.	PT.	PT.	CONCRETE PT.	10'-8"	PAINT EXISTING SHELVING -SEE A2
108	OFFICE	CARPET	4" CARPET	PT.	PT.	PT.	PT.	AC. T	8'-4"	
109	STAFF WASHROOM	V.C.T.	4" R.BB	PT.	PT.	PT.	PT.	AC. T	8'-4"	
110	PUBLIC WASHROOM	V.C.T.	4" R.BB	PT.	PT.	PT.	PT.	AC. T	8'-4"	
111	STAIRWAY	R.T.& R.	4" R.BB	PT.	PT.	PT.	PT.	G.B.	12'-4"	

ABBREVIATIONS V.C.T. -VINYL COMPOSITE TILE — R.T.& R. -RUBBER TREADS & RISERS — R.BB. -RUBBER BASEBOARD(COLOUR -GREY) — Q.T. -QUARRY TILE
A.W. -ACOUSTICAL WALLCOVERING — G.B. -GYPSUM BOARD — AC. T. -ACOUSTIC TILE — PT. -PAINT

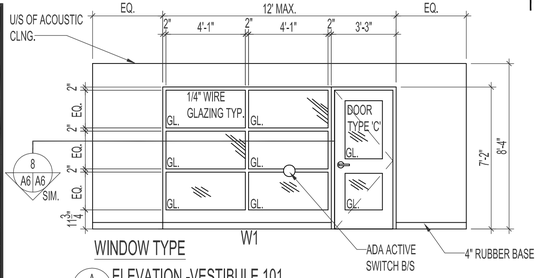

A A3 A6 ELEVATION -VESTIBULE 101
SCALE: 1/4" =1'-0"

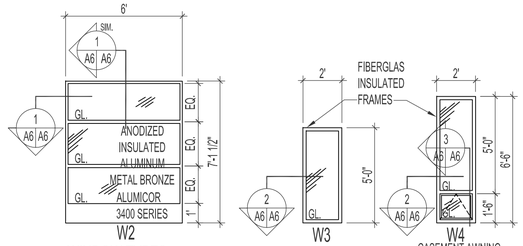

WINDOW TYPES

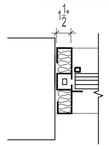

1 A6 A6 JAMB DETAIL -ENTRANCE
SCALE: 1 1/2" = 1'-0"

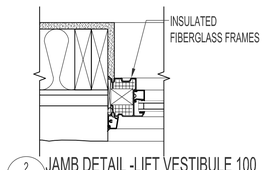

2 A6 A6 JAMB DETAIL -LIFT VESTIBULE 100
SCALE: 1 1/2" = 1'-0"

NOTES :

ACOUSTICAL WALL COVERING: METRO WALL COVERING INC. -WHISPER TEX 3 HARVEST #60-49

CORNER GUARDS: JONHSONITE 1 1/8" CLEAR LEXAN W/ SELF-TAPING NAIL SCREW

DOOR HARDWARE NOTES:

1. ALL METAL FINISHES FOR HARDWARE & HANDLES TO BE JUPITER 626 UNLESS NOTED OTHERWISE.
2. ALL LOCKS TO BE SCHLAGE, INTERCHANGABLE CORE D-SERIES EXTRA HEAVY DUTY COMMERCIAL UNLESS NOTED OTHERWISE.
3. HARDWARE BESIDES HINGES FOR DOOR DB103B SEE MILLWORK DRAWING.

DOOR TYPES

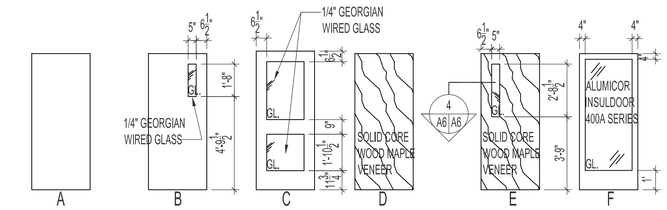

FRAME TYPES

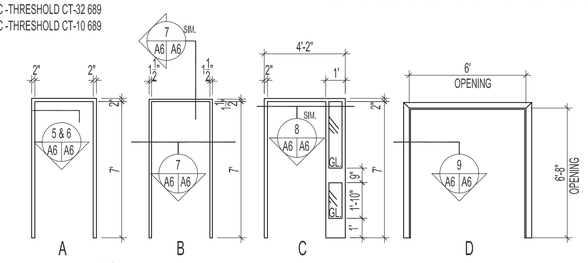

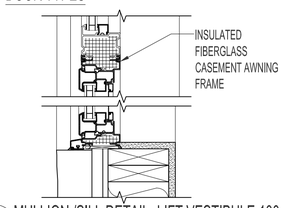

3 A6 A6 MULLION /SILL DETAIL -LIFT VESTIBULE 100
SCALE: 1 1/2" = 1'-0"

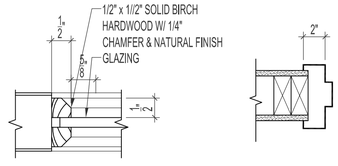

4 A6 A6 DETAIL
SCALE: 6" =1'-0"

5 A6 A6 JAMB DETAIL
SCALE: 1 1/2" = 1'-0"

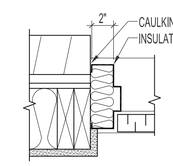

6 A6 A6 JAMB DETAIL
SCALE: 1 1/2" = 1'-0"

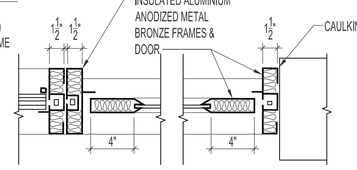

7 A6 A6 JAMB /HEADER DETAIL
SCALE: 1 1/2" = 1'-0"

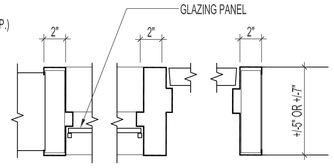

8 A6 A6 JAMB /MULLION SECTION
SCALE: 1 1/2" = 1'-0"

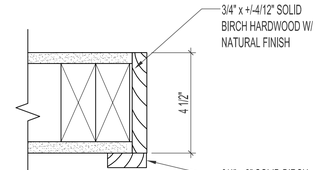

9 A6 A6 JAMB /HEADER DETAIL
SCALE: 3" = 1'-0"

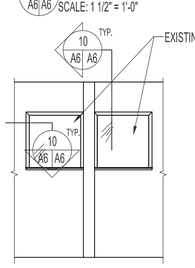

B A3 A6 ELEVATION
WASHROOMS 109 & 110
SCALE: 1/4" =1'-0"
PLUMBING FIXTURES & ACCESSORIES NOT SHOWN FOR CLARITY

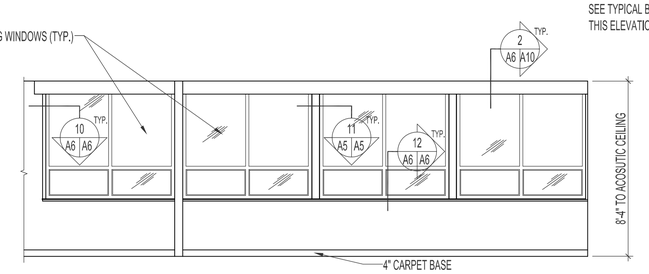

C A3 A6 ELEVATION -GENERAL OFFICE #1 103, GENERAL OFFICE #2 106 & OFFICE 108
SCALE: 1/4" =1'-0"

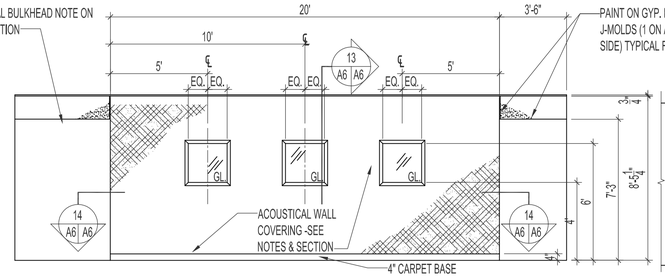

D A2 A6 ELEVATION -GENERAL OFFICE B03
SCALE: 1/4" =1'-0"

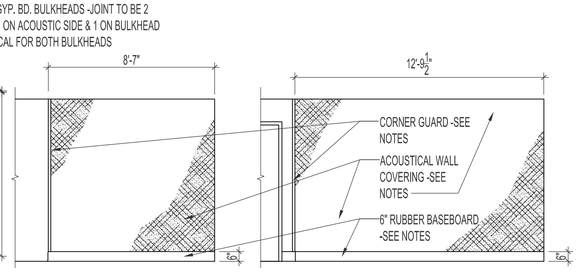

E A3 A6 ELEVATION -WAITING 102 (SOUTH)
SCALE: 1/4" =1'-0"

F A3 A6 ELEVATION -WAITING 102 (WEST)
SCALE: 1/4" =1'-0"

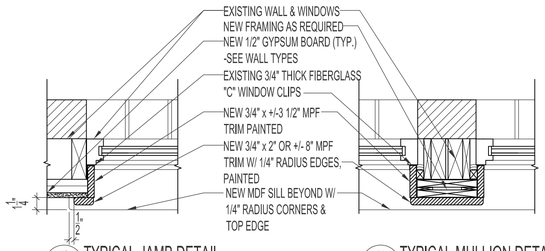

10 A6 A6 TYPICAL JAMB DETAIL
SCALE: 1 1/2" = 1'-0"

11 A6 A6 TYPICAL MULLION DETAIL
SCALE: 1 1/2" = 1'-0"

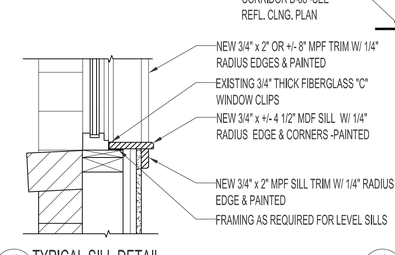

12 A6 A6 TYPICAL SILL DETAIL
SCALE: 1 1/2" = 1'-0"

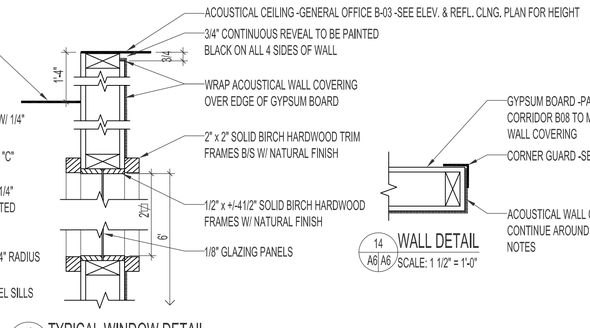

13 A6 A6 TYPICAL WINDOW DETAIL
SCALE: 1 1/2" = 1'-0"

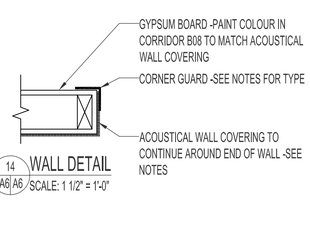

14 A6 A6 WALL DETAIL
SCALE: 1 1/2" = 1'-0"

1 SEE ADDENDUM 1 BID OPPORTUNITY 629-2007 CHANGED ROOM FINISH SCHEDULE. — RCP 2007.11.05

NO.	REVISION/DESCRIPTION	BY	DATE

SEALS

ORIGINAL STAMPED BY: R.K.FOK LI Arch.
DATE: 2007.11.05

DRAWN BY MMK | CHECKED BY | APPROVED
DATE 2007.10.05 | USER APPROVAL

CITY OF WINNIPEG
PLANNING, PROPERTY & DEVELOPMENT DEPARTMENT
CIVIC ACCOMMODATIONS DIVISION
300 – 65 GARRY ST. R3C 4K4

PROJECT

COMMUNITY POLICE SERVICE CENTRE

1400 HENDERSON HIGHWAY

SHEET TITLE

ROOM & DOOR SCHEDULES,
WINDOW TYPES, DETAILS & ELEVATIONS

SCALE	PROJECT NO.	SHEET NO.
AS SHOWN	2004-023	A6R1

DRAWING SHEET SIZE: A1 (841mm x 594mm) PLOT 1:1