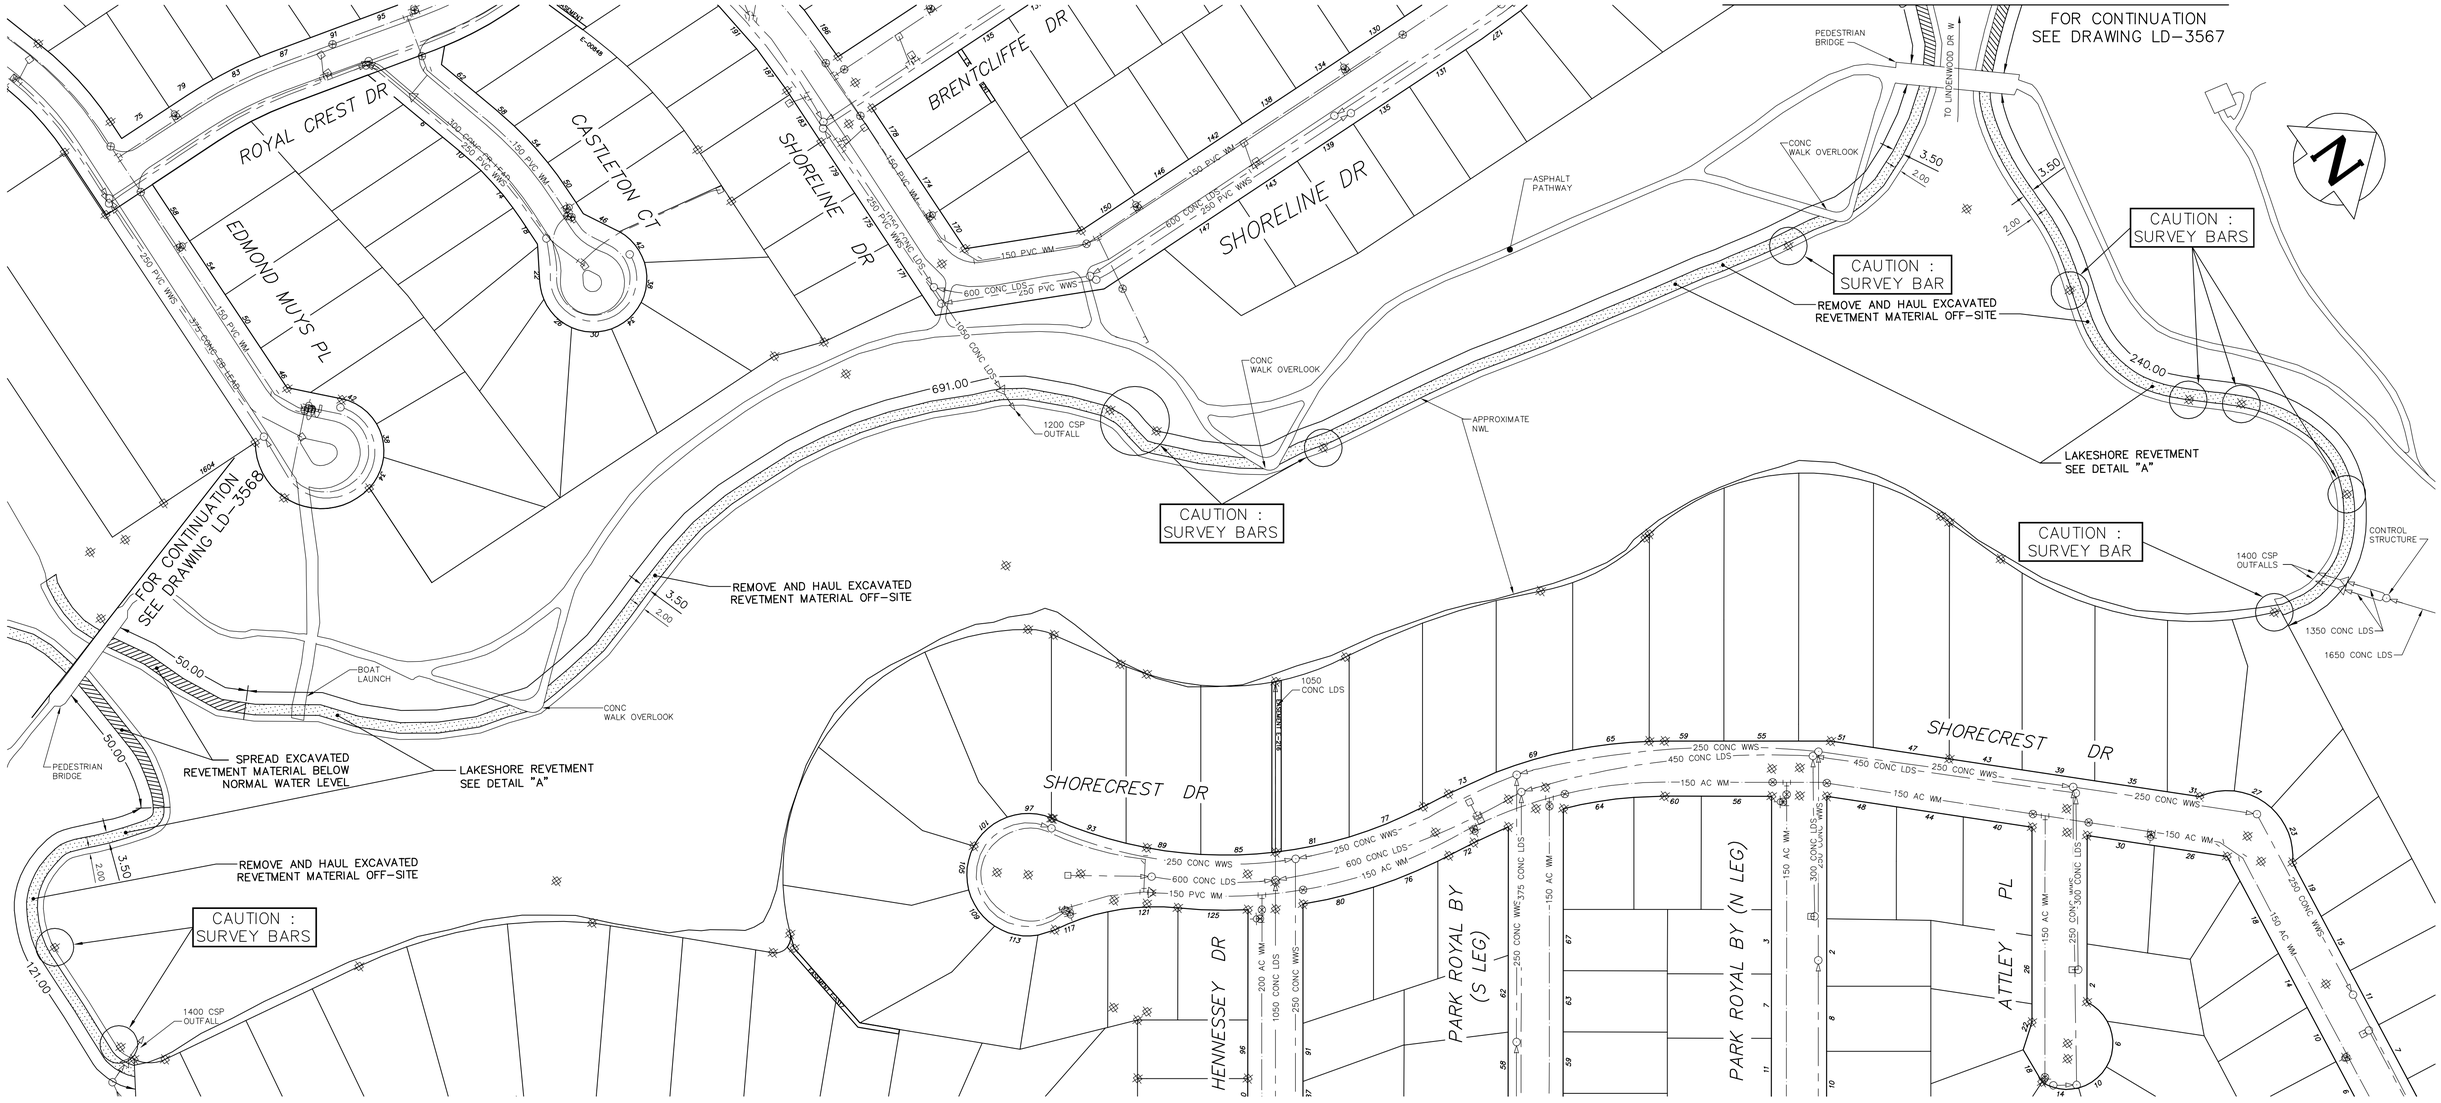

HIGH WATER LEVEL ELEV. 231.04
NORMAL WATER LEVEL (NWL) ELEV. 229.82 (FROM RECORD DRAWING)
LAKE BOTTOM ELEV. 227.99

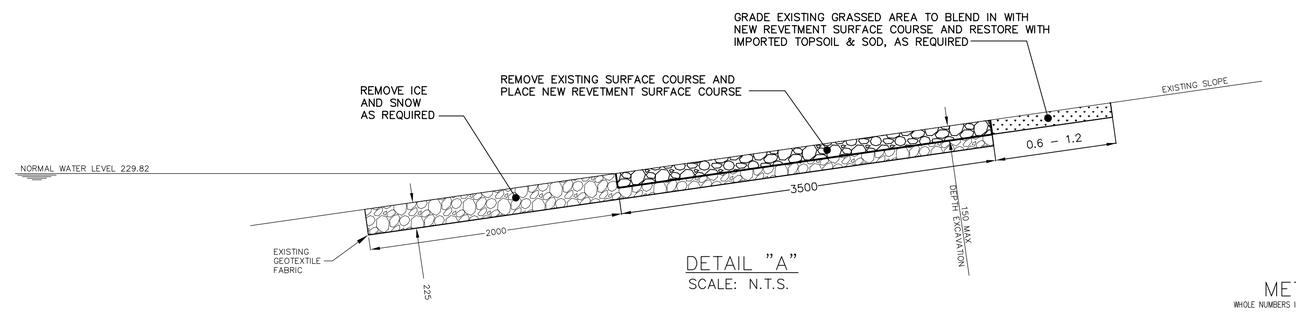

DETAIL "A"
SCALE: N.T.S.

METRIC
WHOLE NUMBERS INDICATE MILLIMETRES
DECIMALIZED NUMBERS INDICATE METRES

NOTES :

1. CONTRACTOR TO LAYOUT AND MARK EXISTING OUTFALL PIPES.
2. CONSTRUCTION ACCESS FROM EDMUND MUYS PLACE AND LINDENWOOD DRIVE W ONLY.
3. RESTORATION OF GRASSED AREAS TO BE WITH SOD USING IMPORTED TOPSOIL IN ACCORDANCE WITH CW 3510
4. RESTRICT CONSTRUCTION ACTIVITIES TO CITY PROPERTIES.
5. RESTORE ASPHALT PATHWAYS TO MATCH EXISTING, IN ACCORDANCE WITH CW 3410

LEGEND

— REMOVE AND HAUL EXCAVATED REVETMENT COURSE MATERIAL OFF-SITE

— SPREAD EXCAVATED REVETMENT MATERIAL BELOW NORMAL WATER LINE

B.M. ELEV.	FIELD BOOK #:		
POSTED TO LBIS			
NO.	REVISIONS	DATE	BY

CITY OF WINNIPEG
WATER AND WASTE
ENGINEERING DIVISION

DESIGNED BY	DEB	CHECKED BY	TW
DRAWN BY	PB/WKT	APPROVED BY	KZ
HOR. SCALE	1:1000	RELEASED FOR CONSTRUCTION	
VERTICAL			
DATE	2007 09 11	DATE	

ENGINEER'S SEAL

ORIGINAL SIGNED BY K.R. ZUREK 07/09/17

BID OPPORTUNITY: 691–2007
FILENAME : LD–3566.dwg
PLOT DATE: 2007 09 11

Winnipeg

THE CITY OF WINNIPEG
WATER AND WASTE DEPARTMENT

2007 STORMWATER RETENTION BASIN
REVETMENT REPLACEMENT
LAKE 6–15

SHEET 2 OF 4

CITY DRAWING NUMBER

LD–3566