SHEET: COW-A1 (05/2005)

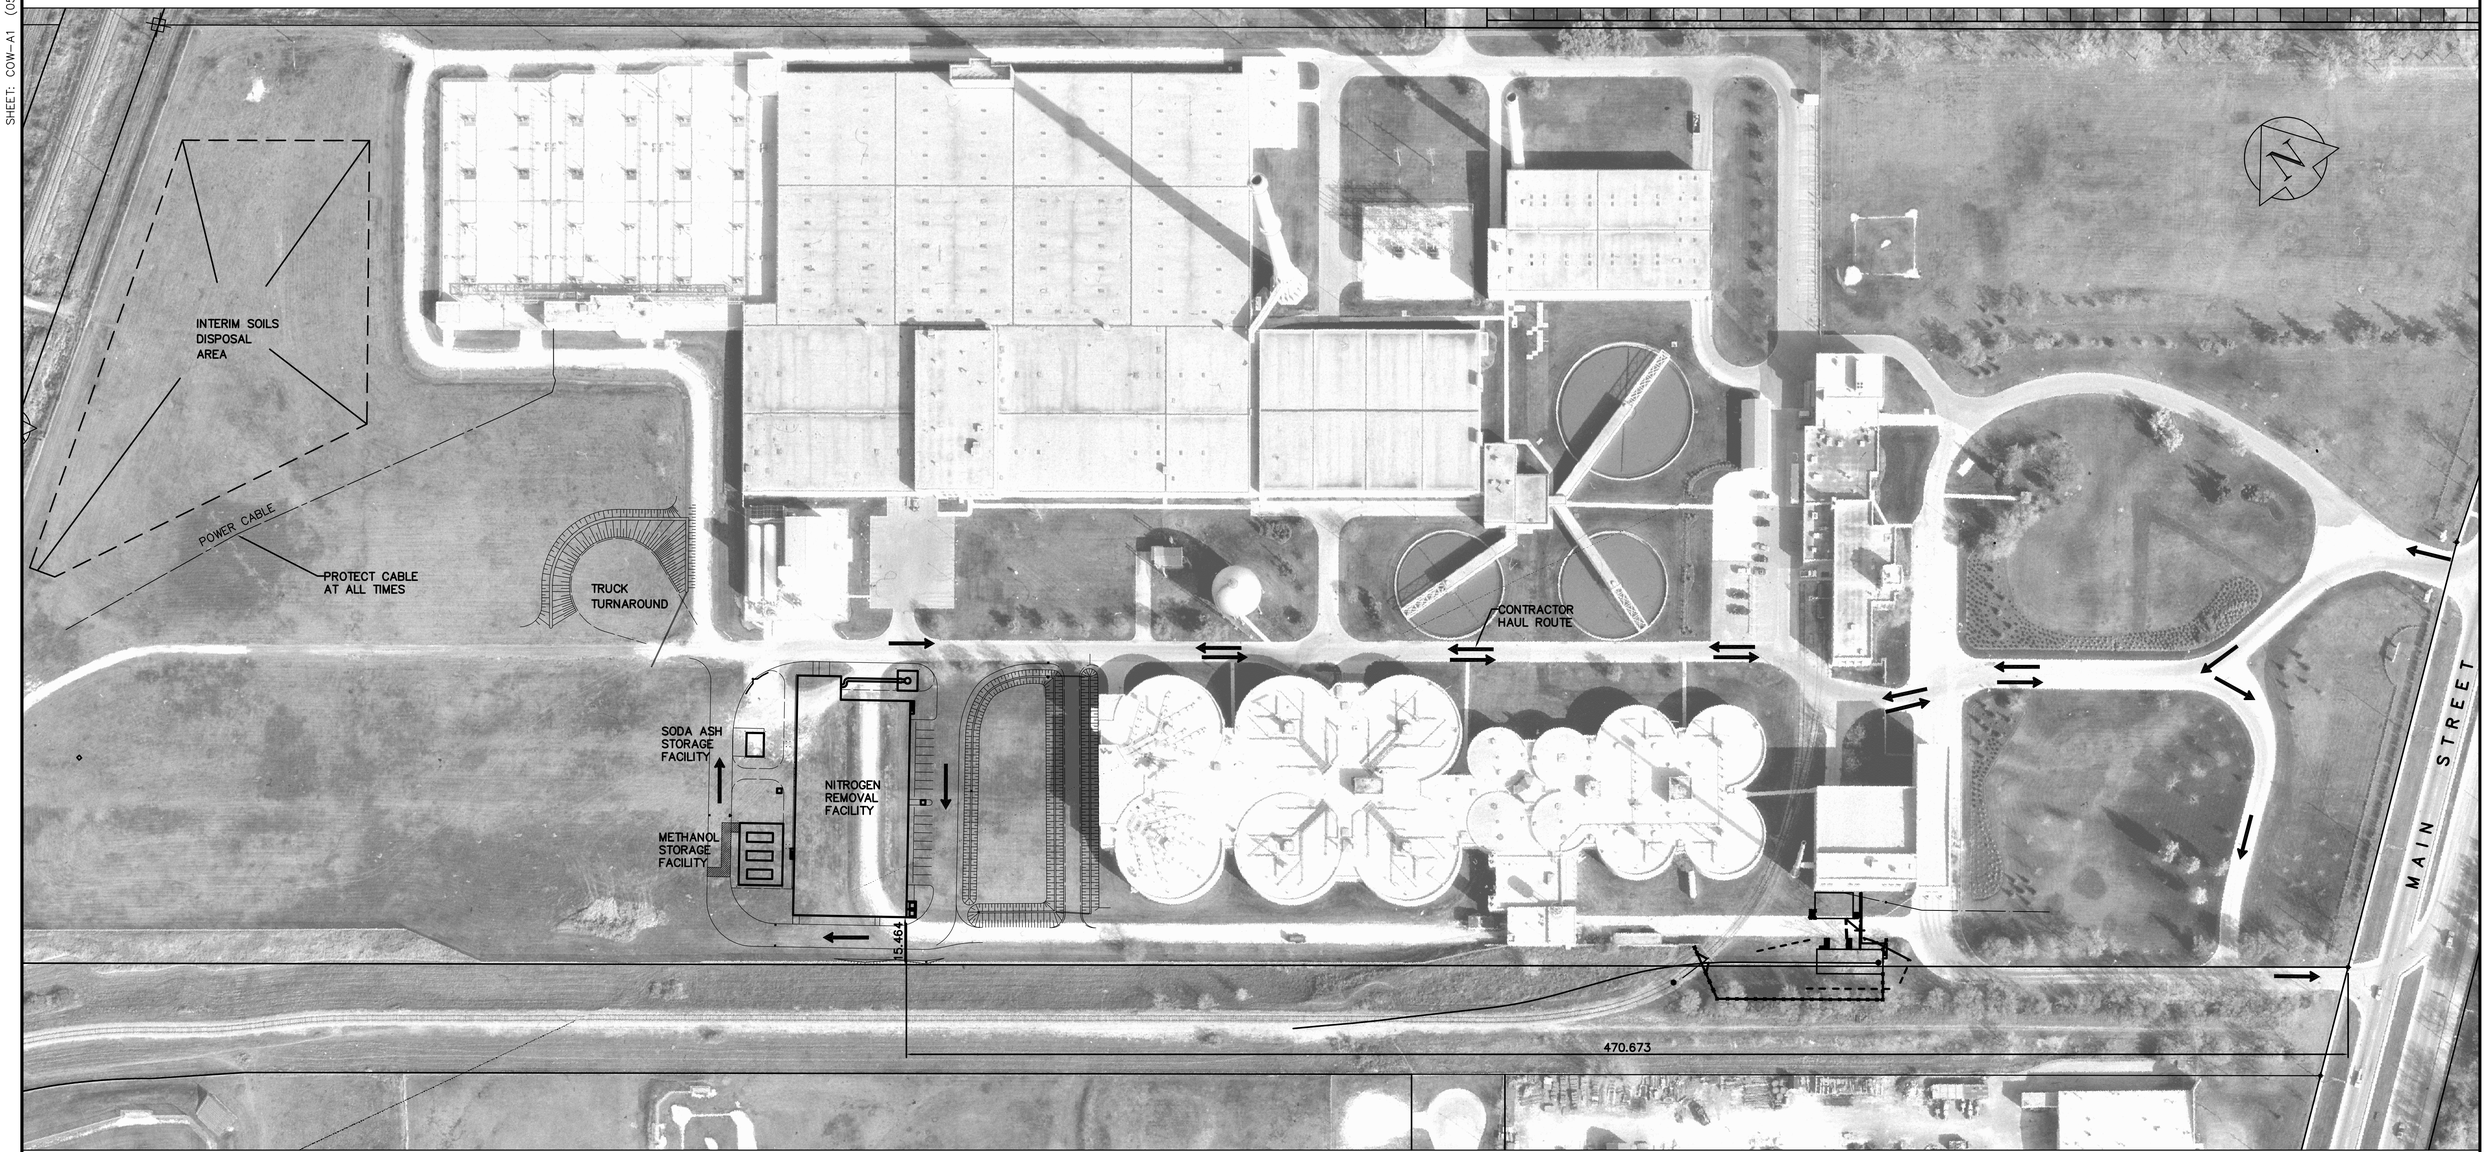

METRES

0 50 100

INFORMATION ONLY

APEGM
Certificate of Authorization
Earth Tech Canada Inc.
No. 730 Expiry: April 30, 2007

B.M.
ELEV.

NO.	REVISIONS	DATE	BY
01	ISSUED FOR CONSTRUCTION	06/08/30	JC
00	ISSUED FOR TENDER	06/05/15	JC

EarthTech
A Tyco International Ltd. Company

DESIGNED BY	BSK	CHECKED BY	JC
DRAWN BY	BSK/RTC	APPROVED BY	JEH
SCALE:	1:1000	RELEASED FOR CONSTRUCTION BY:	K.MARTENS
DATE		DATE	2006/05/15

ENGINEER'S SEAL
ORIGINAL SIGNED BY
J.N. CRANG
2006/05/15

CONSULTANT DRAWING NO.
C1.02

Winnipeg
THE CITY OF WINNIPEG
WATER AND WASTE DEPARTMENT
ENGINEERING DIVISION

NEWPCC CENTRATE NUTRIENT TREATMENT
NITROGEN REMOVAL FACILITY

CITY FILE NUMBER
SHEET OF

CIVIL
CONTRACTOR HAUL ROUTE &
CONSTRUCTION AREA PLAN

CITY DRAWING NUMBER
1-0101C-D-C0002-001-01-D

L:\WORK\66000\66303CEN\02A-CAD\ALL\SUBMISSION\CONSTRUCTION\NITROGEN REMOVAL\DWG\C1.02X.DWG