SHEET: COW-A1 (05/2005)

REF. NORTH
TRUE NORTH

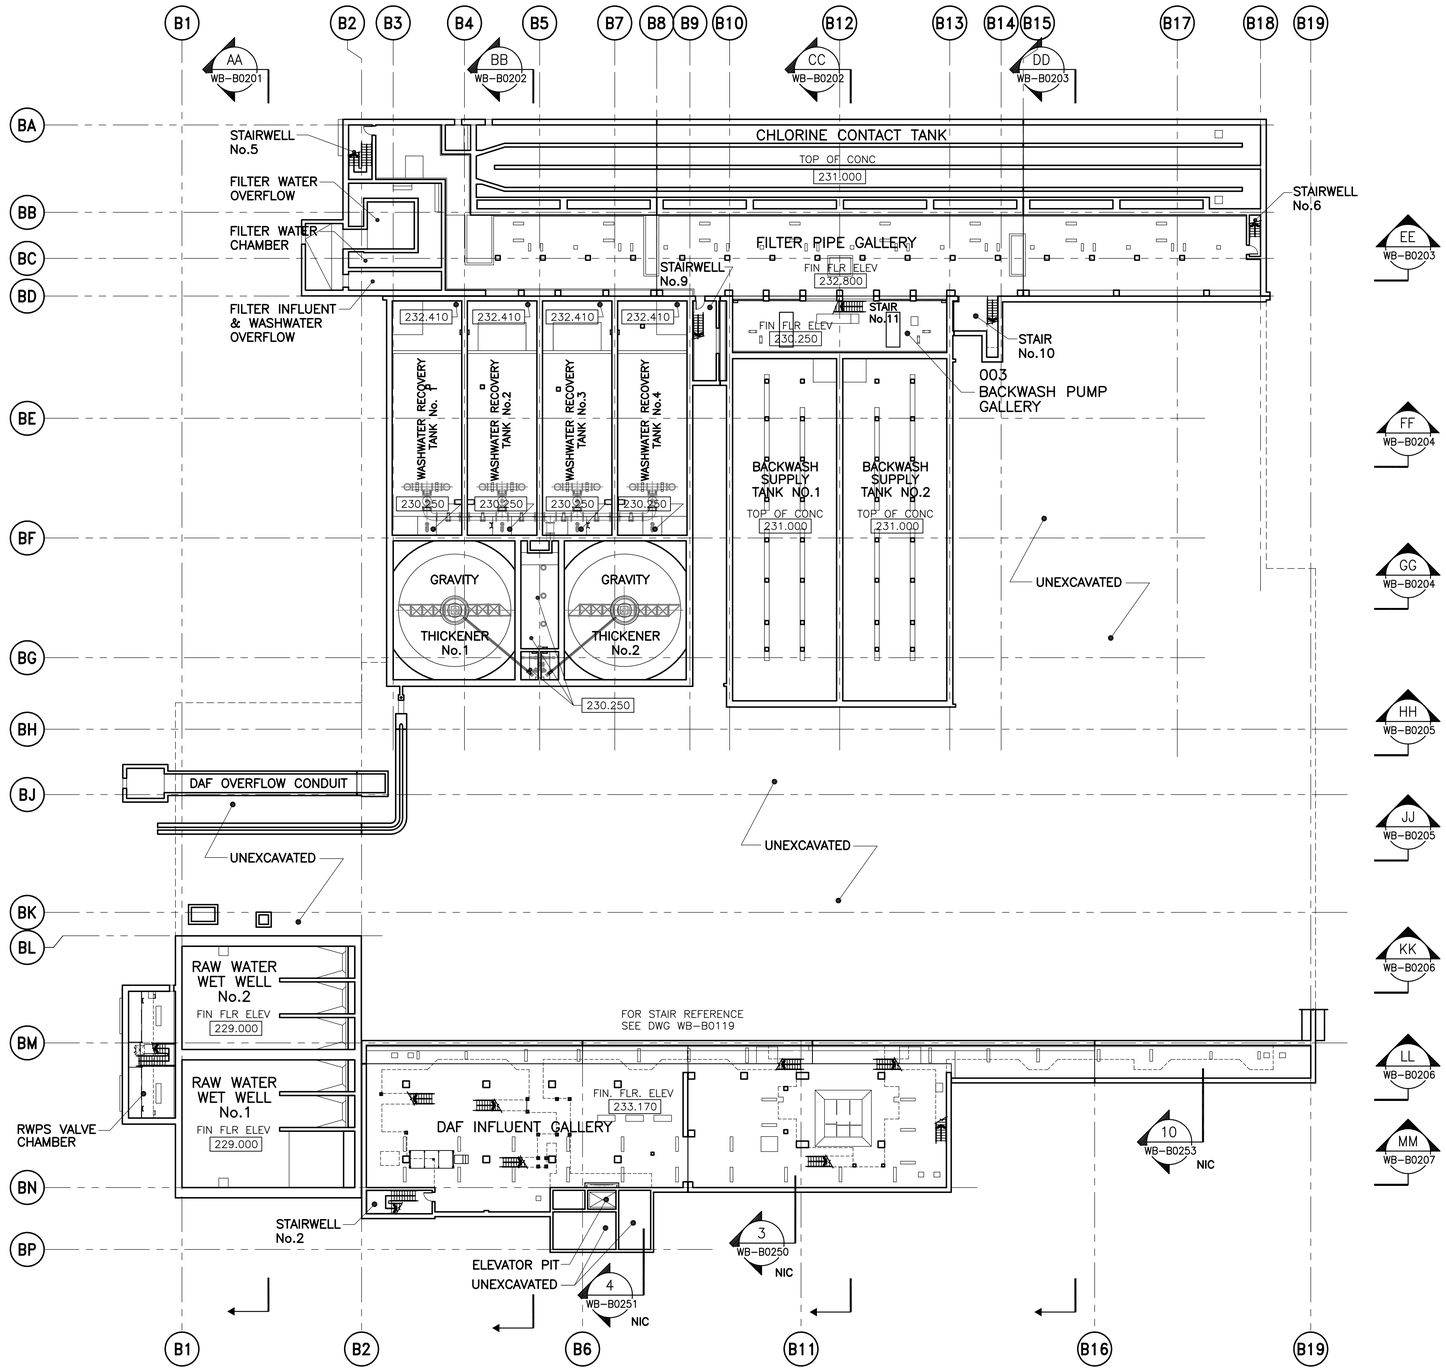

1 WB-B0100 SCALE 1:300

LOWER LEVEL PLAN

NOTE:
BUILDING ENVELOPE & ROOF-NIC.
REFER TO BID OPPOTUNITY NOS.
793-2006 & 171-2006.

PROVINCE OF MANITOBA
NEIL COOPER ARCHITECT INC.
No.090
APPROVED ARCHITECTURAL CORPORATION

B.M. ELEV.

NO.	REVISIONS	DATE	BY
00	ISSUED FOR TENDER	07/06/05	LK

CH2MHILL
Fredericksen Cooper ARCHITECTS
EarthTech A Tyco International Ltd. Company

DESIGNED BY	TWS	CHECKED BY	BJS
DRAWN BY	SH/LK/AL	APPROVED BY	AHL
SCALE:	AS NOTED	RELEASED FOR CONSTRUCTION BY:	R. SOROKOWSKI
DATE	2005/08/05	DATE	2007/06/05

ENGINEER'S SEAL
ORIGINAL SIGNED BY
NEIL COOPER
2007/06/05

CONSULTANT DRAWING NO.
WB-B0100

Winnipeg
THE CITY OF WINNIPEG
WATER AND WASTE DEPARTMENT
ENGINEERING DIVISION

WATER TREATMENT PLANT
MAIN BUILDING
OFFICE AND PLANT INTERIOR FINISHES

ARCHITECTURAL
LOWER LEVEL PLAN

CITY FILE NUMBER
SHEET OF
CITY DRAWING NUMBER
1-0601B-A-B0100-001-00D

Last Save: 2007-06-04 8:42 AM

E:\NC\JOBDATA\2004\04018 WINNIPEG WATER TREATMENT\02A-CAD\WTP\CONT DWGS\FCA\PLANS\07-06-05_95-2007 IFT\ORIG. SIGNED\DN_WB-B0100_FC.DWG