SHEET: COW-A1 (05/2005)

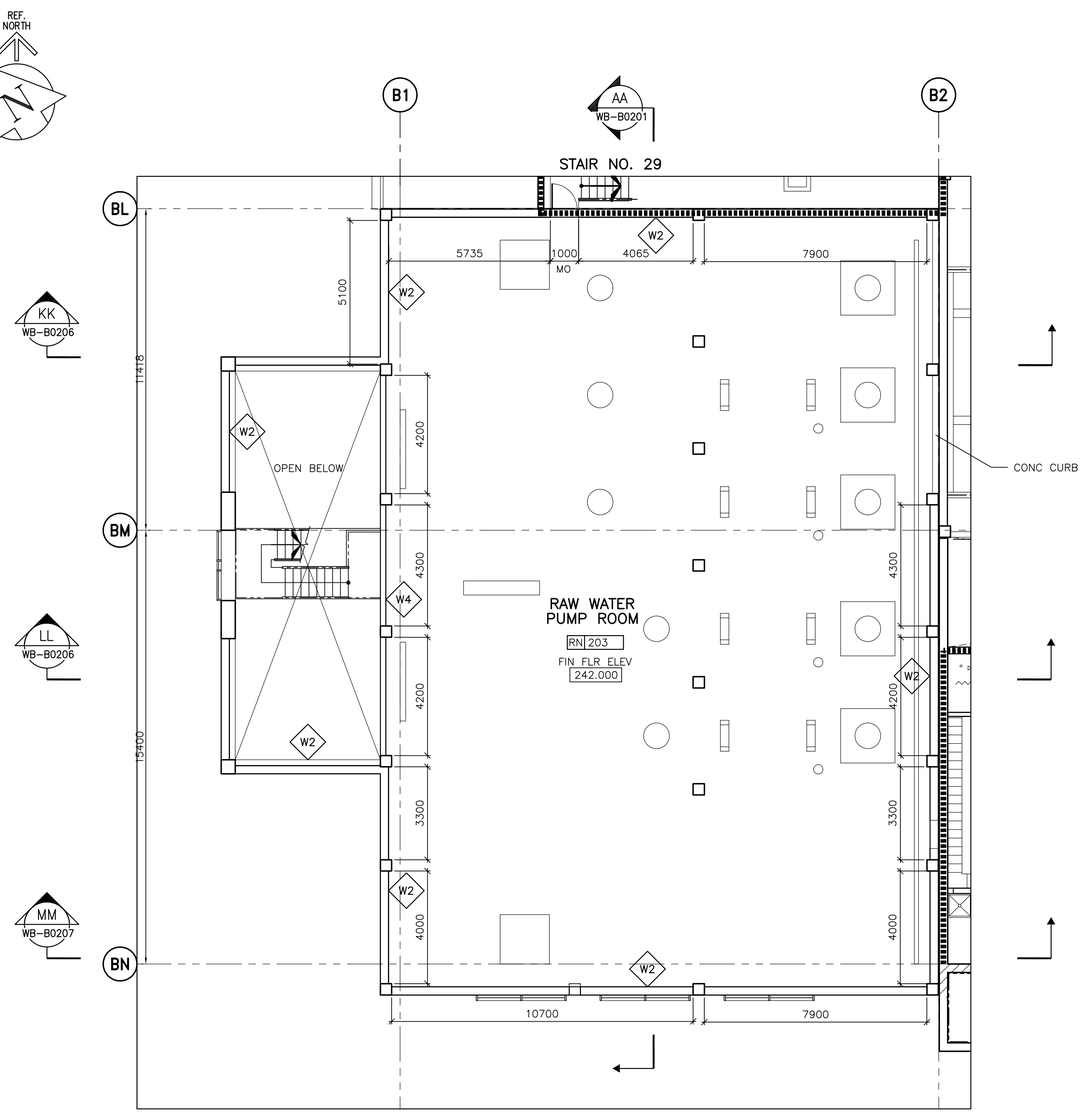


1 WB-B0138 PARTIAL PLAN – RWPS ROOM (THIRD FLOOR)
1:100

NOTE: PLAN VIEW CUT LEVEL IS @ EL. 246.000

WALL TYPES:

W2 CMU 290mm

W4 CMU 190mm

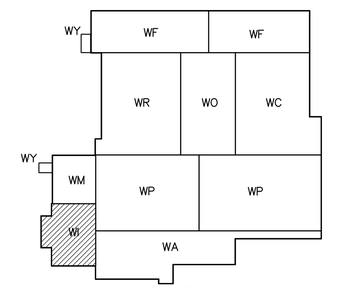


KEY PLAN

SCALE 1:100 METRES 0 2 4 6 8 10

SCALE 1:1 MILLIMETRES 0 20 40 60 80 100

PROVINCE OF MANITOBA
NEIL COOPER ARCHITECT INC.
No.090
APPROVED ARCHITECTURAL CORPORATION

| B.M. ELEV. | | | |
|---|---|---|---|
| 00 | ISSUED FOR TENDER | 07/06/05 | LK |
| NO. | REVISIONS | DATE | BY |

CH2MHILL Fredericksen Cooper ARCHITECTS

EarthTech A Tyco International Ltd. Company

| | | | |
|---|---|---|---|
| DESIGNED BY | TWS | CHECKED BY | BJS |
| DRAWN BY | AL/LK | APPROVED BY | AHL |
| SCALE: | 1:100 | RELEASED FOR CONSTRUCTION BY: | R. SOROKOWSKI |
| DATE | 2005/08/03 | DATE | 2007/06/05 |

ENGINEER'S SEAL

ORIGINAL SIGNED BY

NEIL COOPER

2007/06/05

CONSULTANT DRAWING NO.

WB-B0138

Winnipeg

# THE CITY OF WINNIPEG

WATER AND WASTE DEPARTMENT
ENGINEERING DIVISION

WATER TREATMENT PLANT
MAIN BUILDING
OFFICE AND PLANT INTERIOR FINISHES

CITY FILE NUMBER

SHEET OF

ARCHITECTURAL
PARTIAL PLAN OF RWPS ROOM

CITY DRAWING NUMBER

1-0601B-A-B0138-00I-00D

Last Save: 2007-06-04 3:58 PM

\\FCA-S\DATA\NC\JOBDATA\2004\04018 WINNIPEG WATER TREATMENT\02A-CAD\WTP\CONT DWGS\FCA\PLANS\DN_WB-B0138_FC.DWG